
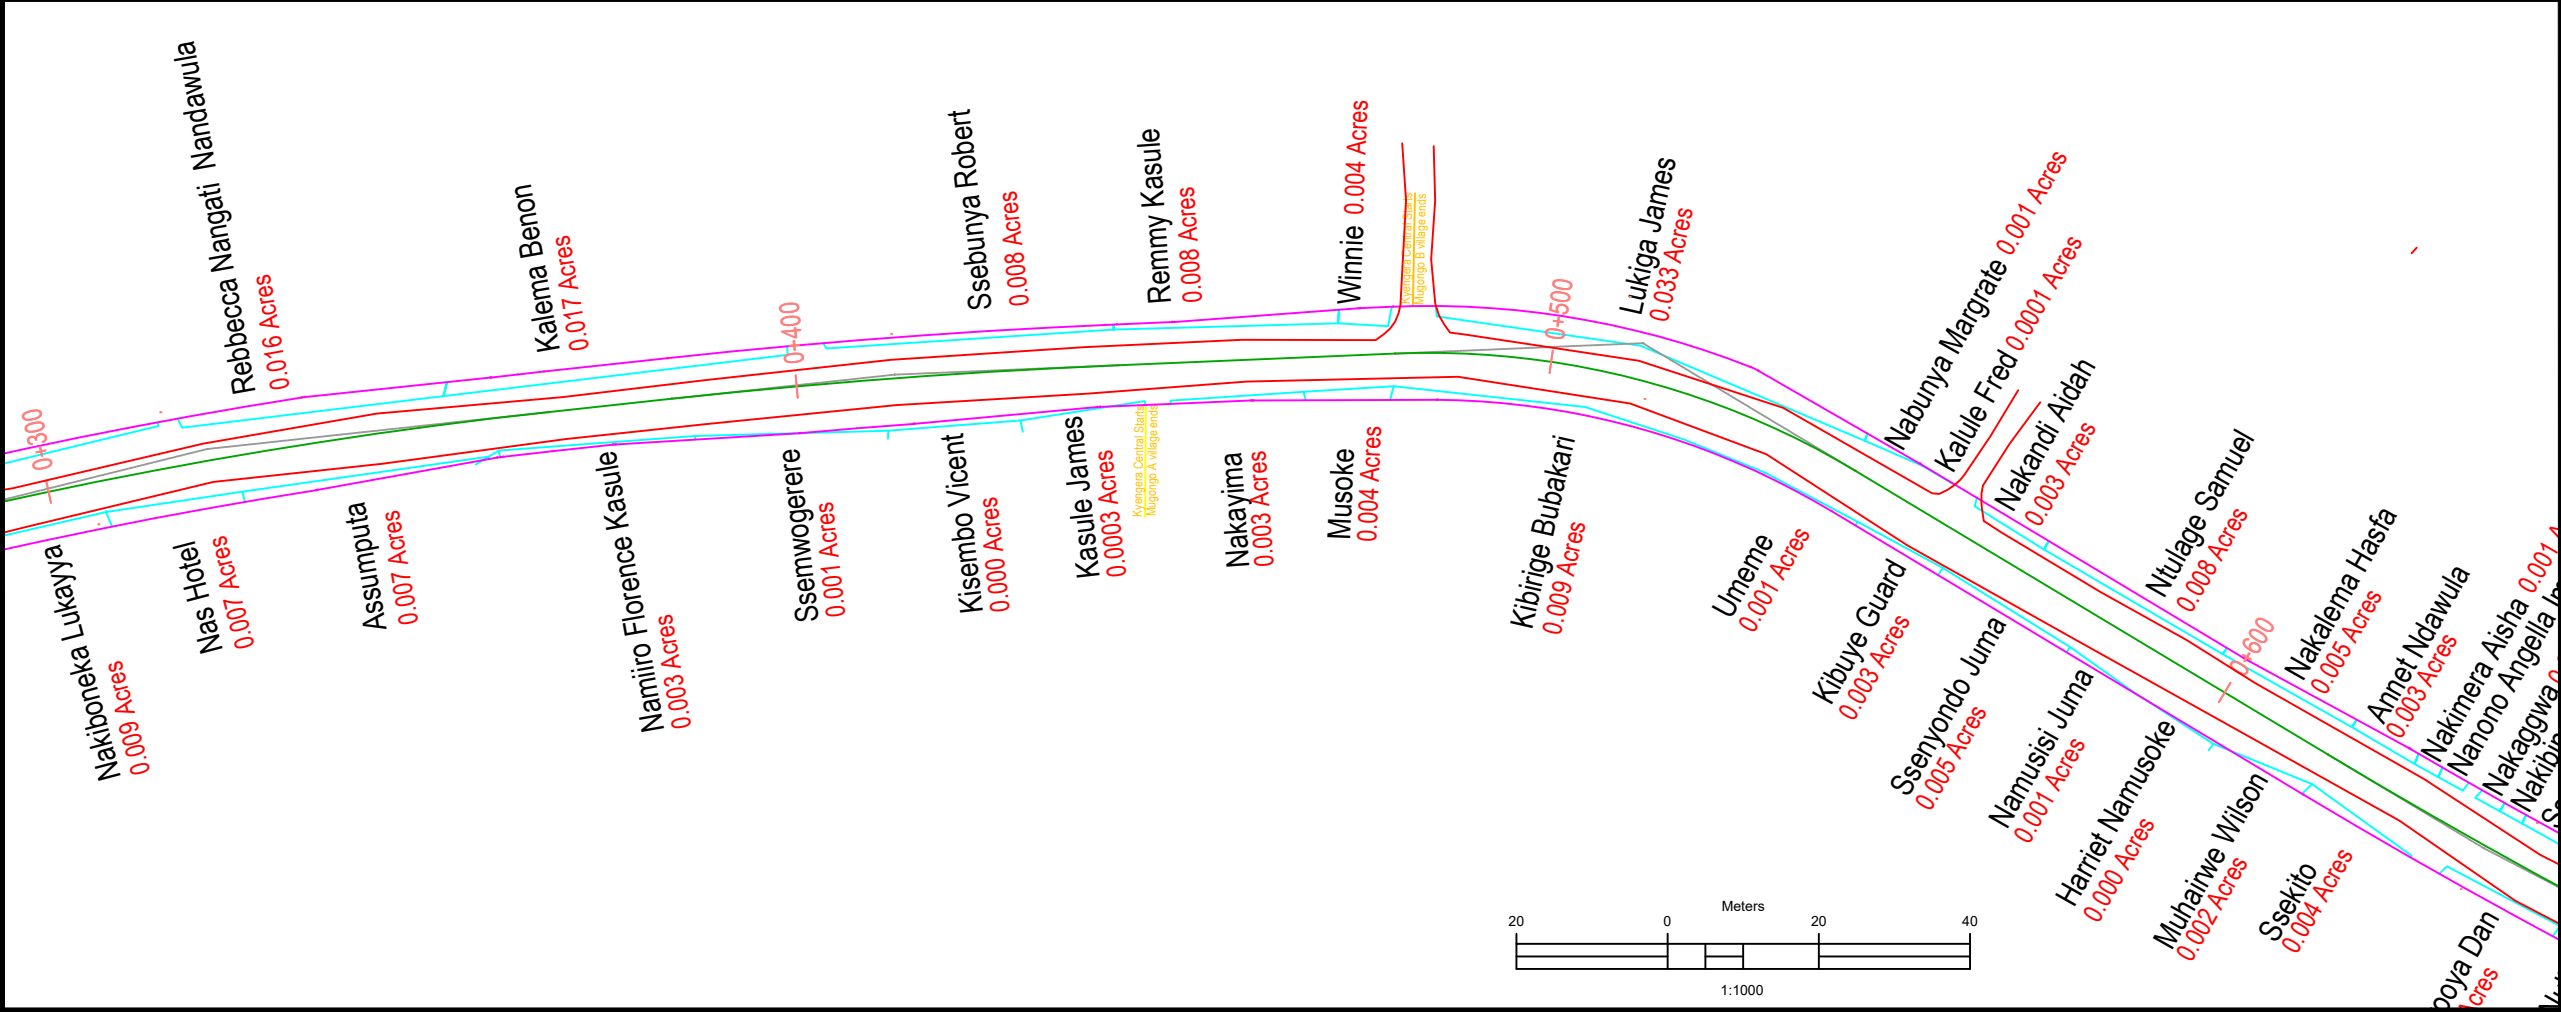


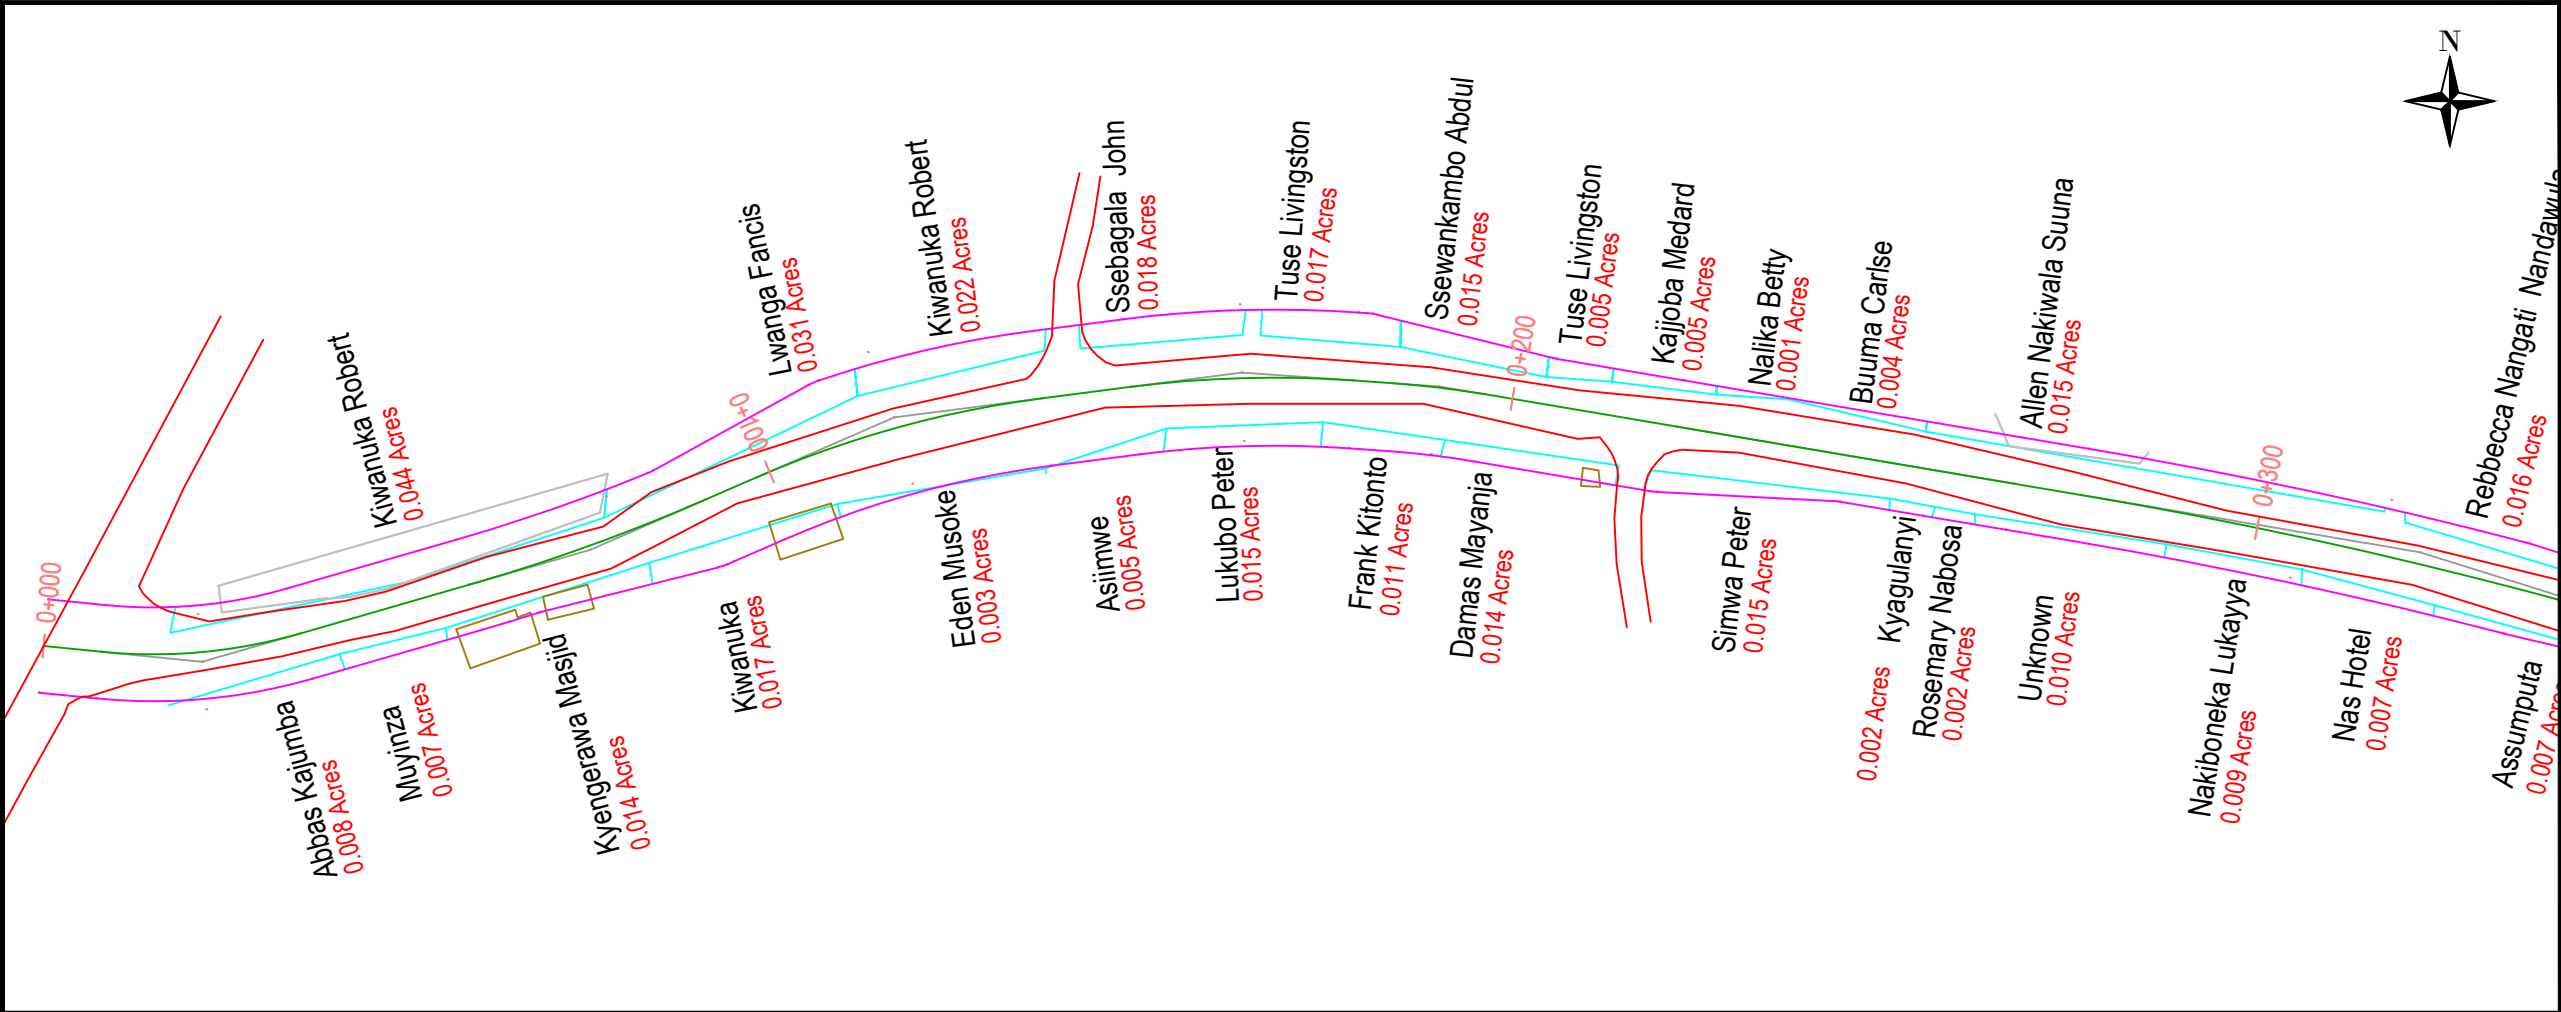

AMENDMENTS		
No	Date	Revision

- NOTES**
1. This drawing shall be read in conjunction with all other relevant documentation.
 2. Do not scale from this drawing. Use only printed dimensions.
 3. Unless defined otherwise, all dimensions are in millimeters and all chainages, levels and coordinates are in meters.
 4. This drawing is to be used only for the purpose of issue that it was issued for and is subject to amendment.

LEGEND	
	Permanent Structure
	Temporary Structure
	Extent of the Road
	Plot Boundaries
	Road Centerline
	Existing Road
	Wall fence
	Tree
	Electric Pole

Funder:



THE WORLD BANK

Client:



MINISTRY OF KAMPALA
CAPITAL CITY AND
METROPOLITAN AFFAIRS

Project:

CONSULTANCY SERVICES TO REVIEW AND UPDATE EXISTING FEASIBILITY STUDIES AND ENGINEERING DESIGNS, ESIA, RAP, PREPARATION OF TENDER DOCUMENTS AND ToRs FOR THE CONSTRUCTION SUPERVISION OF BATCH ONE (01) ROAD INFRASTRUCTURE SUB-PROJECTS UNDER GKMA-UDP

Consultant:




NATIONAL ENGINEERING SERVICES PAKISTAN (PVT) LIMITED - (NESPAK),
Highways and Transportation Engineering Division,
NESPAK HOUSE, 1-C, Block-N,
Model Town Extension,
Lahore - 54700 Pakistan

IN JOINT VENTURE WITH:



AIR WATER EARTH (AWE) LIMITED
Civil, Environmental Engineers & Project Management
Consultants
"Plan Innovate Deliver"
M1, 27 Binayomba Road, Bugolobi
P.O Box 22428, Kampala
Office Tel: +256-41-4298468
Mobiles: +256-772377172 +256-757528244
Email: mail@awe-engineers.com
Web: www.awe-engineers.com

Drawing Title:	
SSEGUKU-NALUMUNYE-KYENGERA PAPS-LOCATION-MAP	
Scale: Vertical Scale: 1:500 Horizontal Scale: 1:1000	Surveyed by: MM.Others
Date: FEBUARY/2025	Supervised: Eria.K
	Checked: Eng.D.A
	Approved: Eng.G.O
WAKISO DISTRICT	
Drg No: MKCC&MA/SRVS/2022-2023/00003-WD-001-GN/F/00	

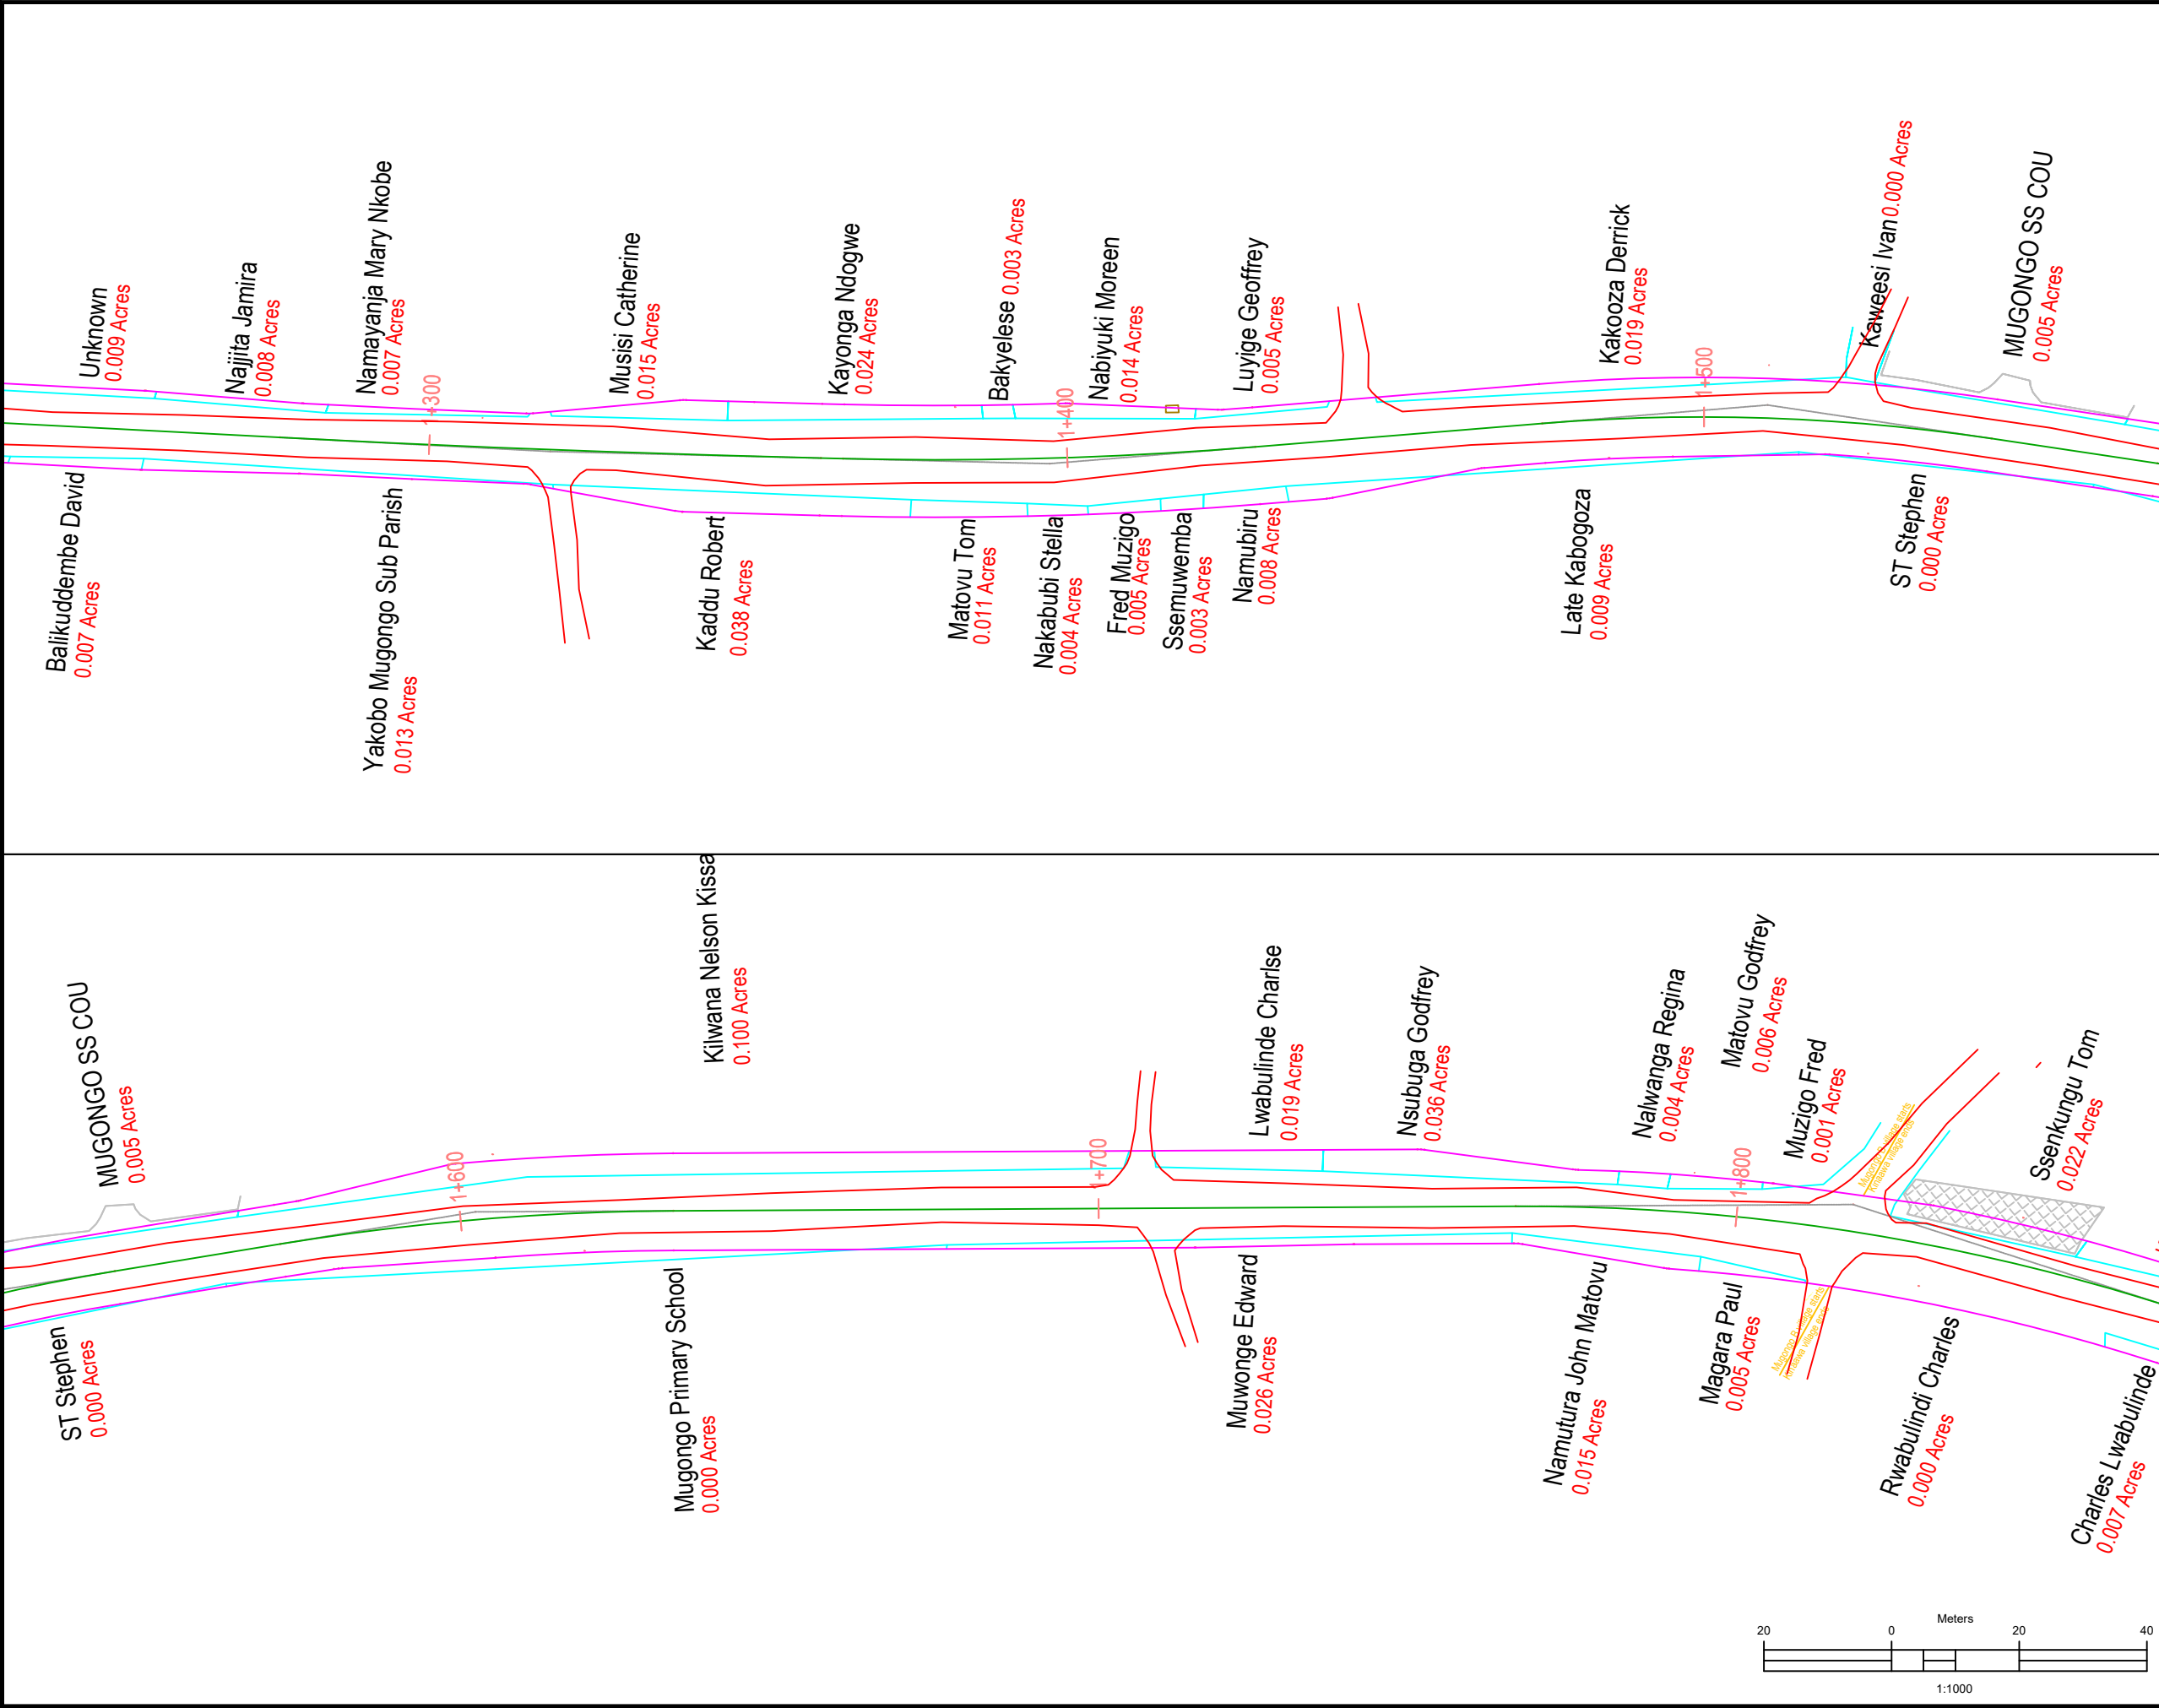

AMENDMENTS		
No	Date	Revision

- NOTES**
1. This drawing shall be read in conjunction with all other relevant documentation.
 2. Do not scale from this drawing. Use only printed dimensions.
 3. Unless defined otherwise, all dimensions are in millimeters and all chainages, levels and coordinates are in meters.
 4. This drawing is to be used only for the purpose of issue that it was issued for and is subject to amendment.

LEGEND

	Permanent Structure
	Temporary Structure
	Extent of the Road
	Plot Boundaries
	Road Centerline
	Existing Road
	Wall fence
	Tree
	Electric Pole

Funder:	Client:
THE WORLD BANK	MINISTRY OF KAMPALA CAPITAL CITY AND METROPOLITAN AFFAIRS
AFD AGENCE FRANÇAISE DE DÉVELOPPEMENT	

Project:

CONSULTANCY SERVICES TO REVIEW AND UPDATE EXISTING FEASIBILITY STUDIES AND ENGINEERING DESIGNS, ESIA, RAP, PREPARATION OF TENDER DOCUMENTS AND ToRs FOR THE CONSTRUCTION SUPERVISION OF BATCH ONE (01) ROAD INFRASTRUCTURE SUB-PROJECTS UNDER GKMA-UDP

Consultant:

NATIONAL ENGINEERING SERVICES PAKISTAN (PVT) LIMITED - (NESPAK),
Highways and Transportation Engineering Division,
NESPAK HOUSE, 1-C, Block-N,
Model Town Extension,
Lahore - 54700 Pakistan

IN JOINT VENTURE WITH:

AIR WATER EARTH (AWE) LIMITED
Civil, Environmental Engineers & Project Management
Consultants
"Plan Innovate Deliver"
M1, 27 Binayomba Road, Bugolobi
P.O Box 22428, Kampala
Office Tel: +256-41-6288468
Mobiles: +256-772377172 +256-757528244
Email: mail@awe-engineers.com
Web: www.awe-engineers.com


Drawing Title:

SSEGUKU-NALUMUNYE-KYENGERA
PAPS-LOCATION-MAP

Scale: Vertical Scale: 1:500 Horizontal Scale: 1:1000	Surveyed by: MM.Others
Date: AUGUST/2021	Supervised: Eria.K
	Checked: Eng.D.A
	Approved: Eng.G.O

WAKISO DISTRICT

Drg No: MKCC&MA/SRVS/2022-2023/00003-WD-001-GN/F/00

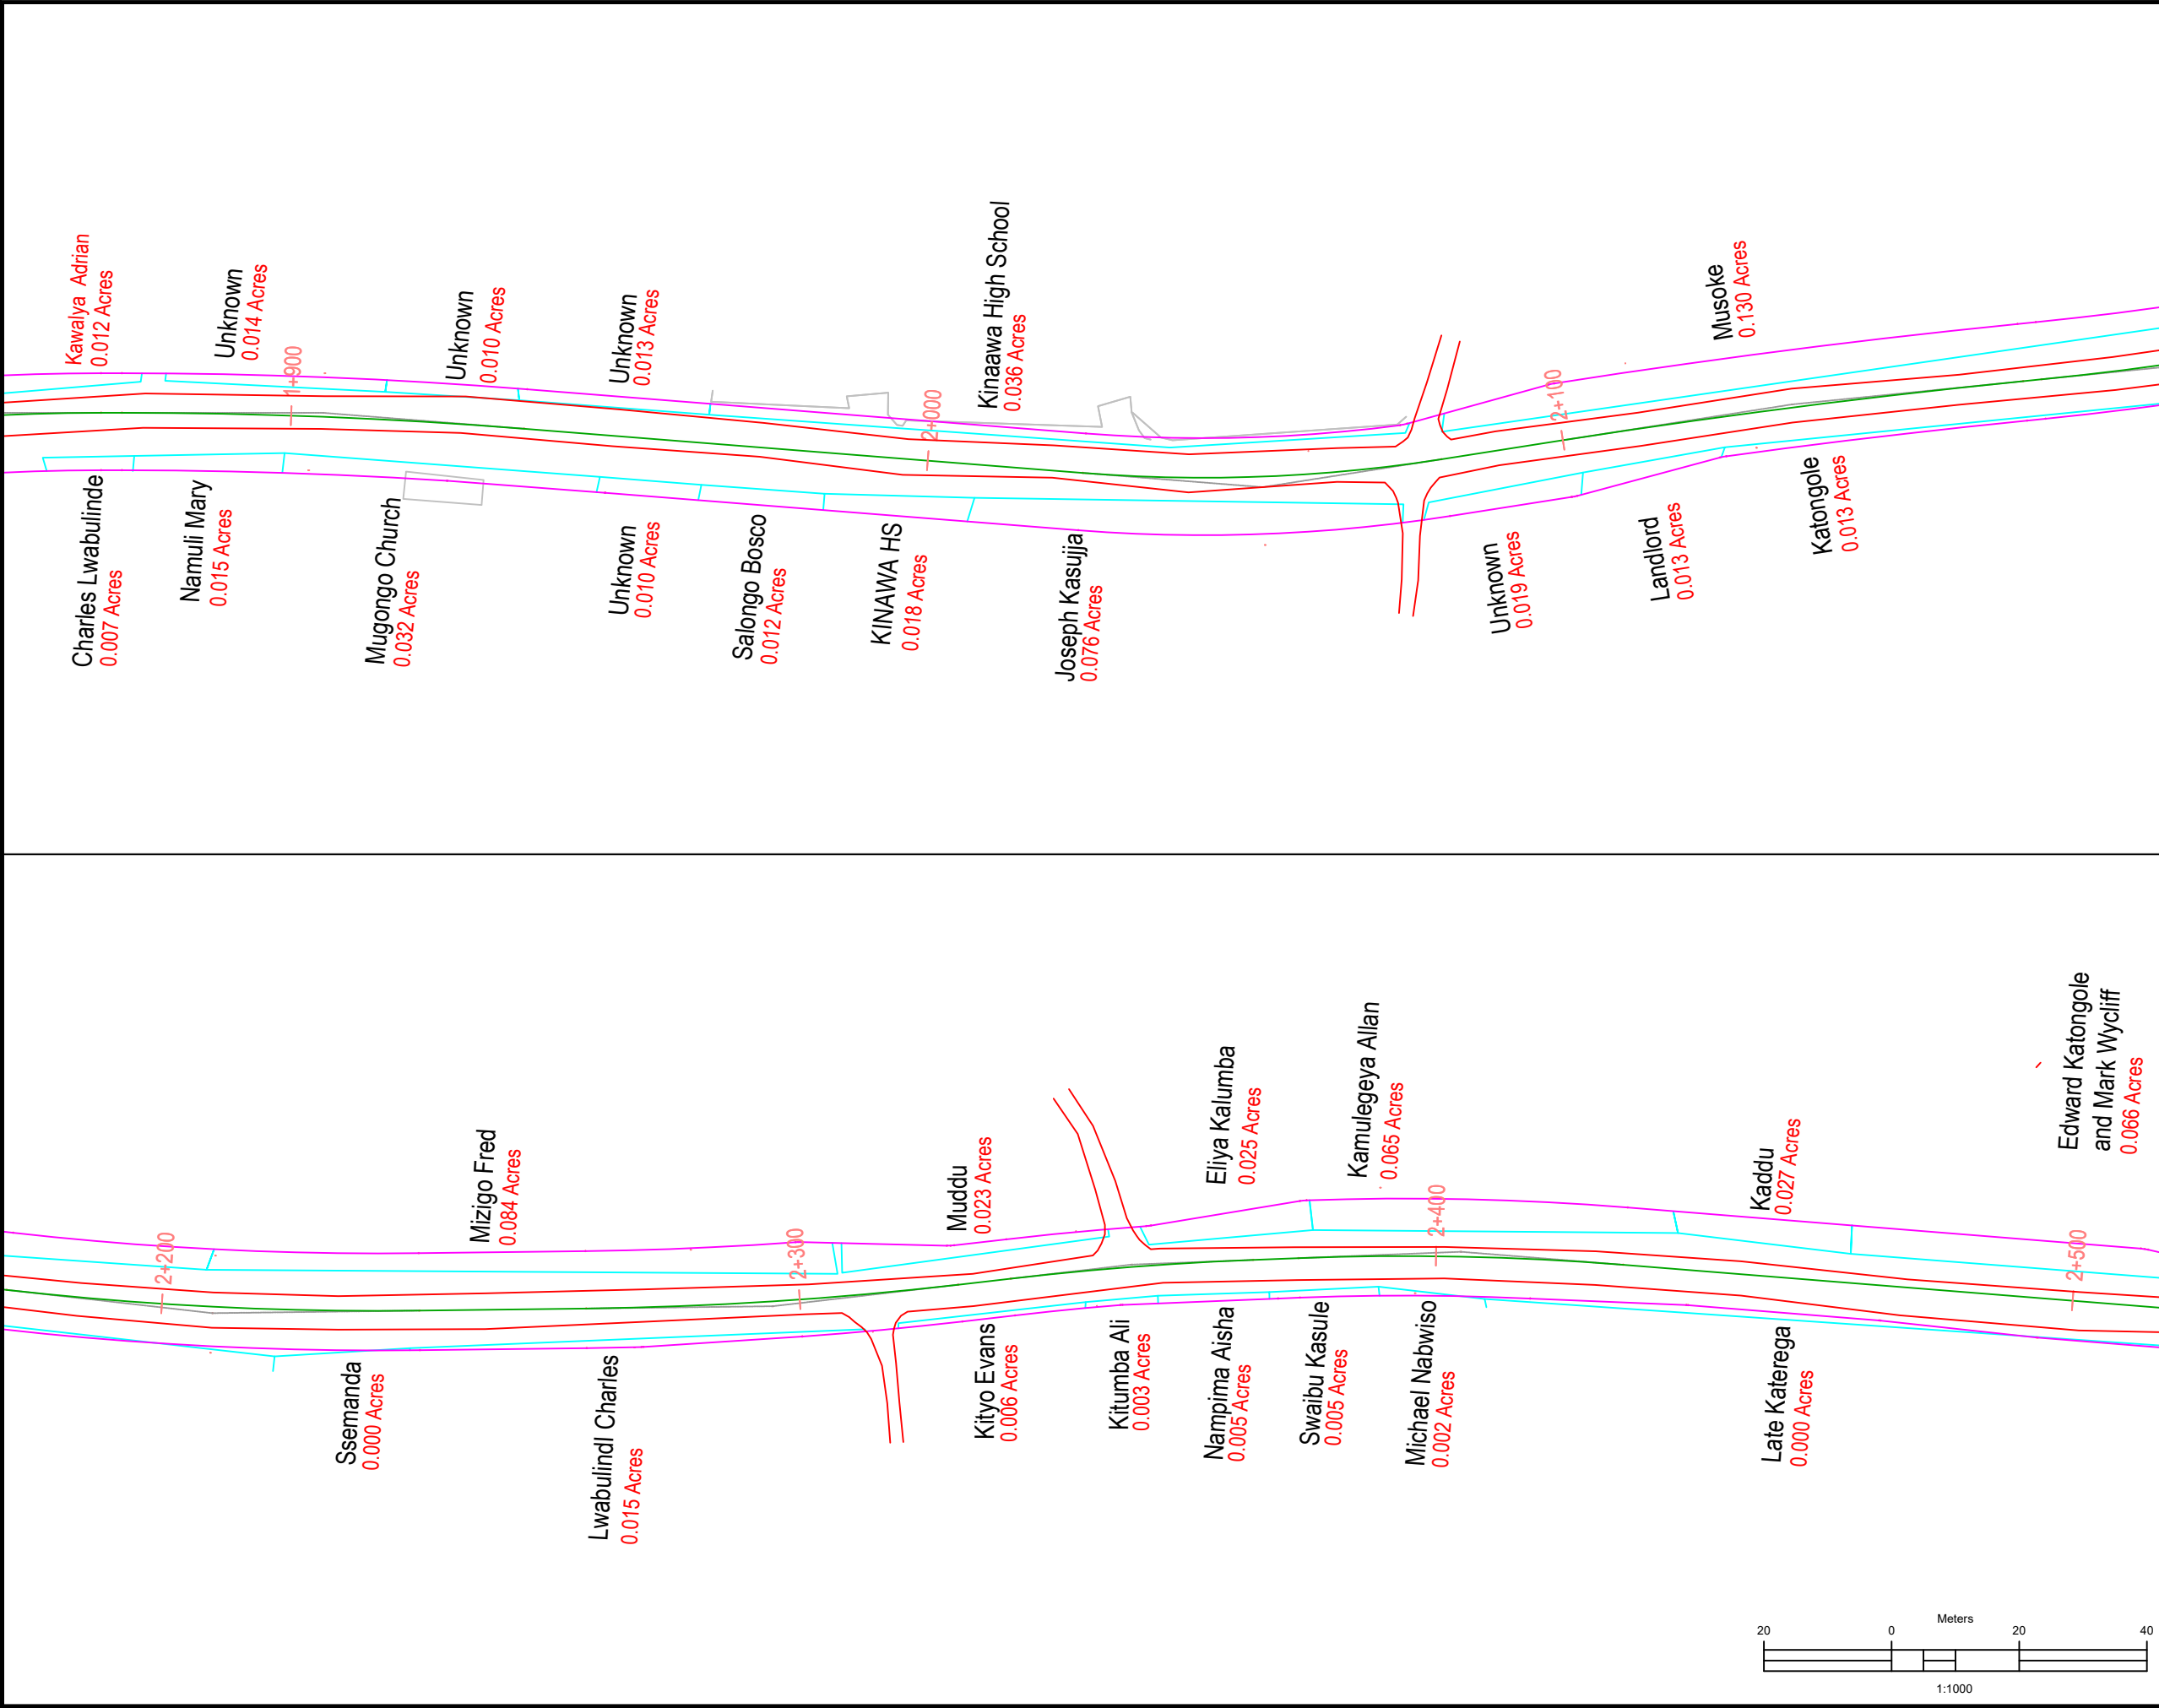

AMENDMENTS		
No	Date	Revision

- NOTES**
1. This drawing shall be read in conjunction with all other relevant documentation.
 2. Do not scale from this drawing. Use only printed dimensions.
 3. Unless defined otherwise, all dimensions are in millimeters and all chainages, levels and coordinates are in meters.
 4. This drawing is to be used only for the purpose of issue that it was issued for and is subject to amendment.

LEGEND

	Permanent Structure
	Temporary Structure
	Extent of the Road
	Plot Boundaries
	Road Centerline
	Existing Road
	Wall fence
	Tree
	Electric Pole
	Camera

Funder: THE WORLD BANK	Client: MINISTRY OF KAMPALA CAPITAL CITY AND METROPOLITAN AFFAIRS
 AFD AGENCE FRANÇAISE DE DÉVELOPPEMENT	

Project:
CONSULTANCY SERVICES TO REVIEW AND UPDATE EXISTING FEASIBILITY STUDIES AND ENGINEERING DESIGNS, ESIA, RAP, PREPARATION OF TENDER DOCUMENTS AND ToRs FOR THE CONSTRUCTION SUPERVISION OF BATCH ONE (01) ROAD INFRASTRUCTURE SUB-PROJECTS UNDER GKMA-UDP


Consultant:

NATIONAL ENGINEERING SERVICES PAKISTAN (PVT) LIMITED - (NESPAK),
Highways and Transportation Engineering Division,
NESPAK HOUSE, 1-C, Block-N,
Modile Town Extension,
Lahore - 54700 Pakistan

IN JOINT VENTURE WITH:

AIR WATER EARTH (AWE) LIMITED
Civil, Environmental Engineers & Project Management Consultants
"Plan Innovate Deliver"
M1, 27 Binayomba Road, Bugolobi
P.O Box 22428, Kampala
Office Tel: +256-41-4268466
Mables: +256-772377172 +256-757528244
Email: mail@awe-engineers.com
Web: www.awe-engineers.com

Drawing Title:		
SSEGUKU-NALUMUNYE-KYENGERA PAPS-LOCATION-MAP		
Scale: Vertical Scale: 1:500 Horizontal Scale: 1:1000	Surveyed by: MM.Others	
Date: AUGUST/2021	Supervised: Eria.K	
	Checked: Eng.D.A	
	Approved: Eng.G.O	
WAKISO DISTRICT		
Drg No: MKCC&MA/SRVS/2022-2023/00003-WD-001-GN/F/00		

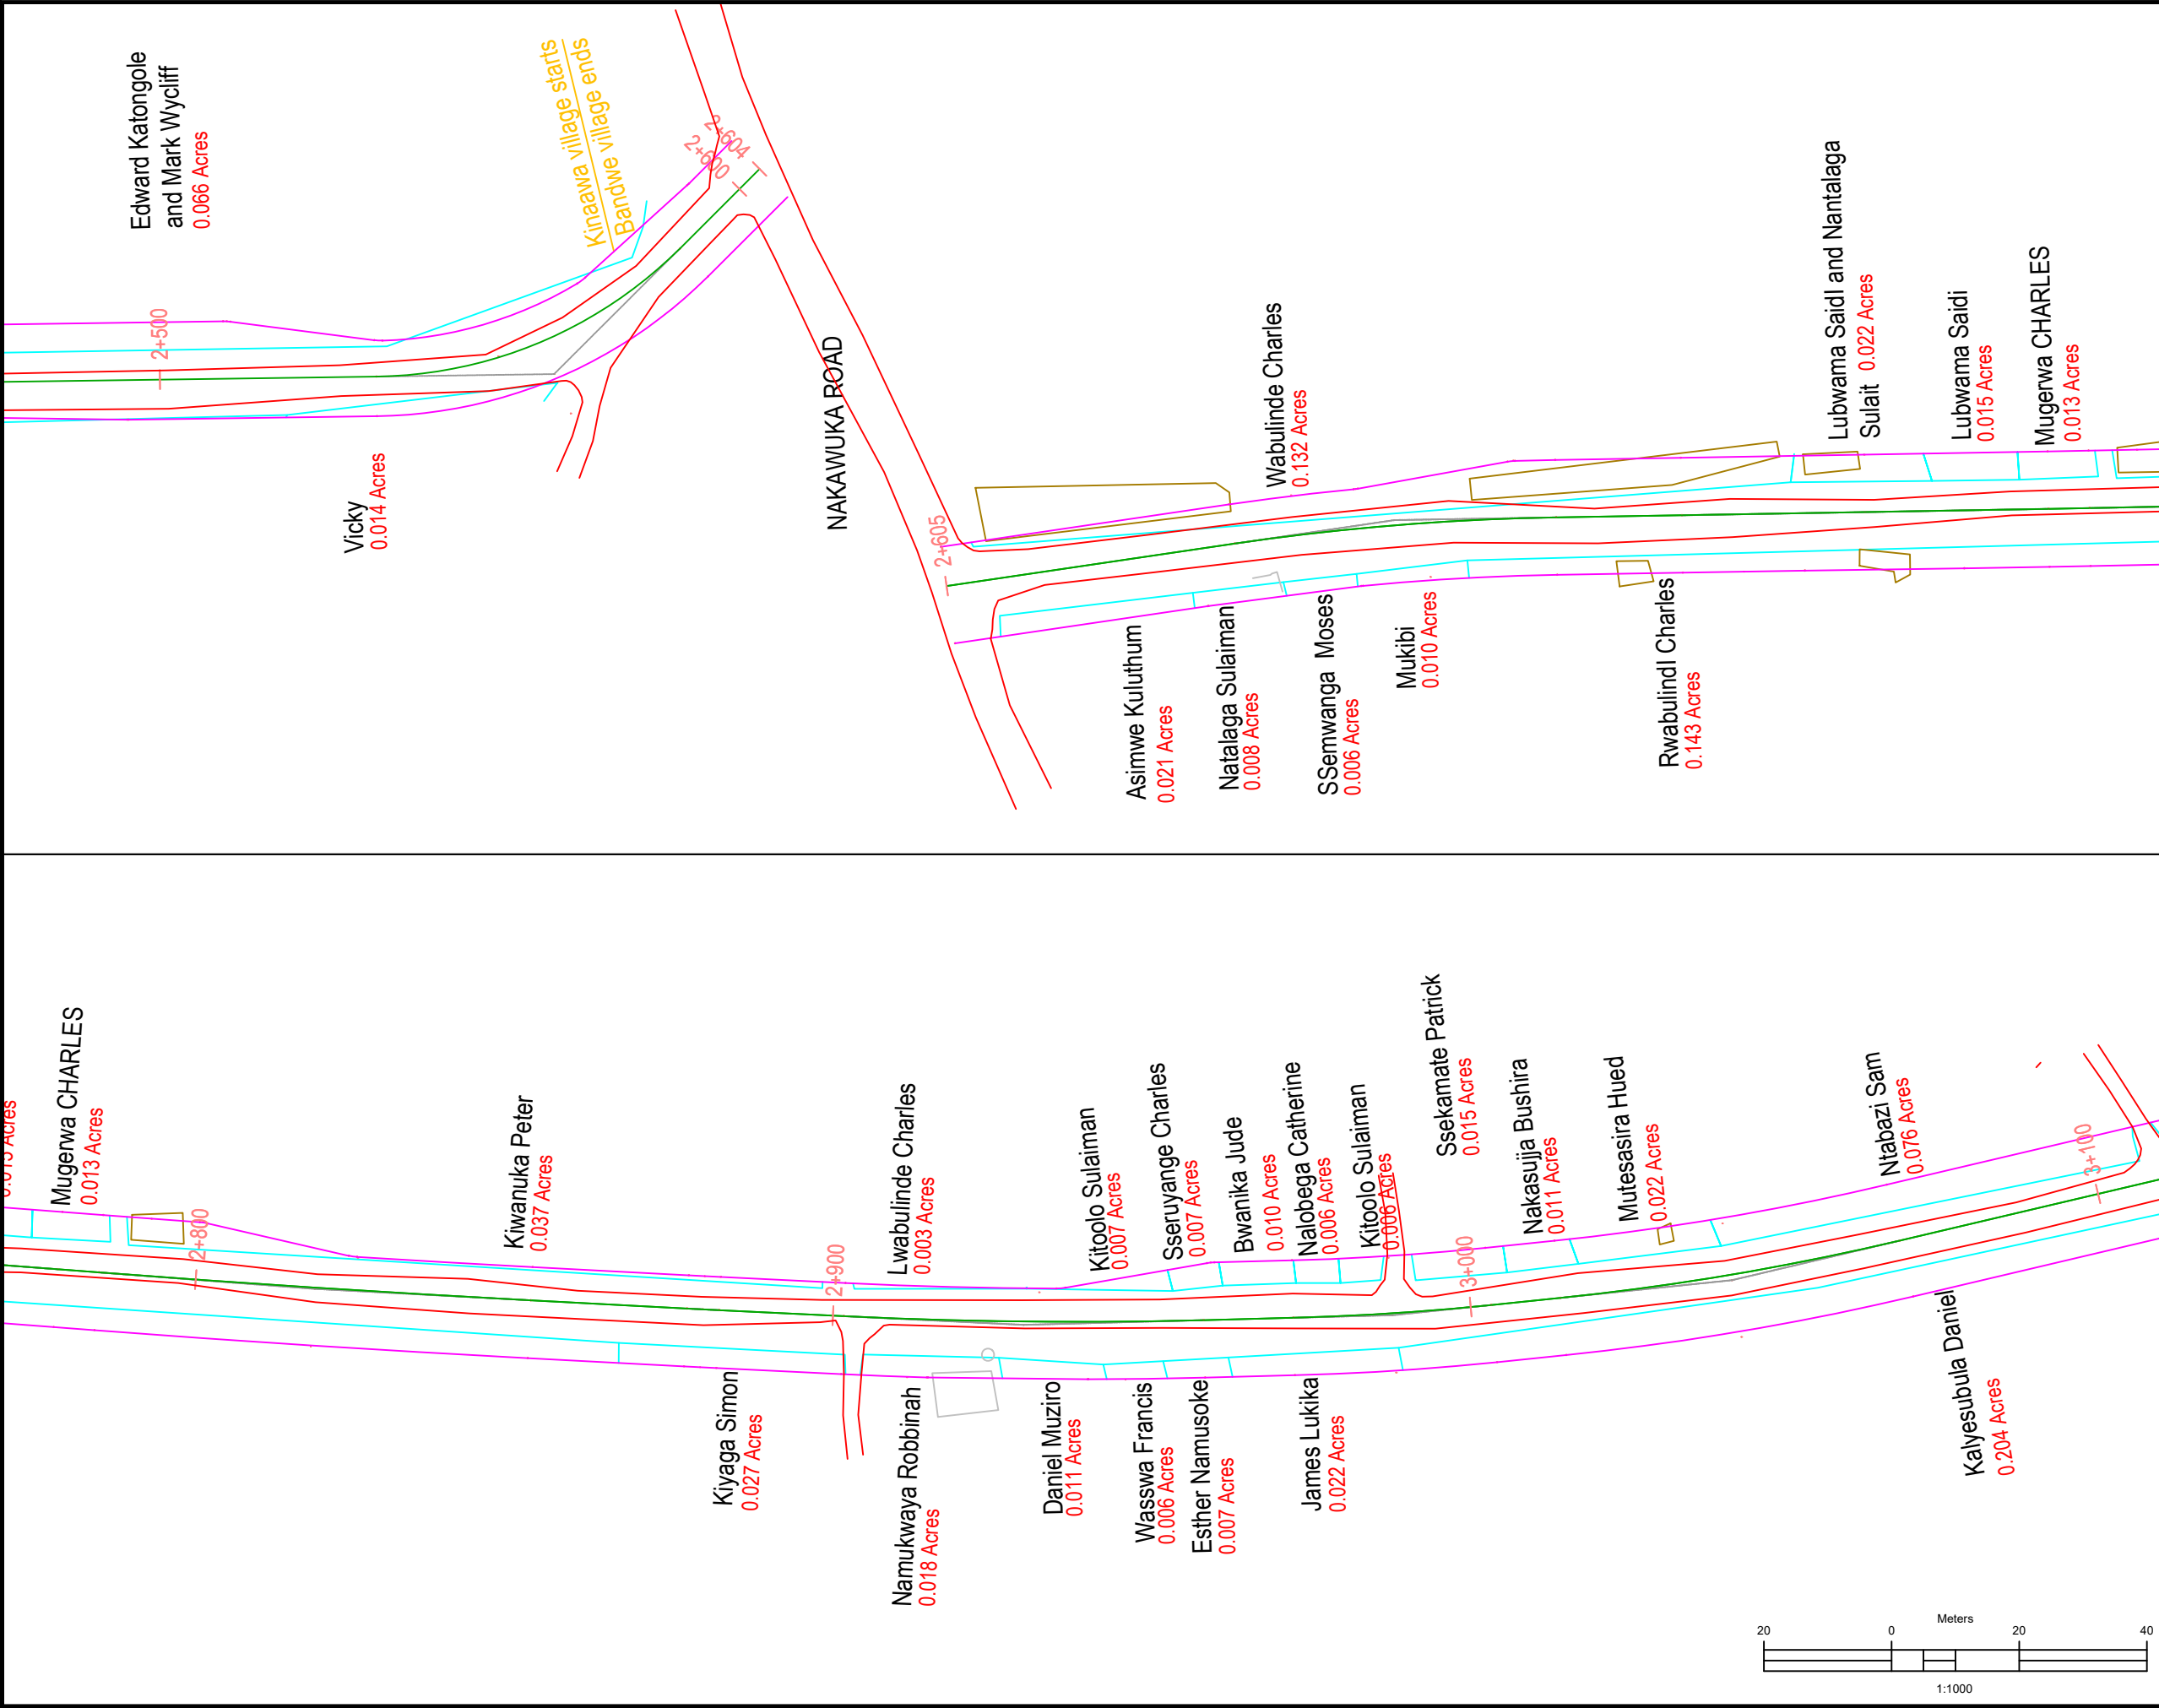

AMENDMENTS		
No	Date	Revision

- NOTES**
1. This drawing shall be read in conjunction with all other relevant documentation.
 2. Do not scale from this drawing. Use only printed dimensions.
 3. Unless defined otherwise, all dimensions are in millimeters and all chainages, levels and coordinates are in meters.
 4. This drawing is to be used only for the purpose of issue that it was issued for and is subject to amendment.

LEGEND	
	Permanent Structure
	Temporary Structure
	Extent of the Road
	Plot Boundaries
	Road Centerline
	Existing Road
	Wall fence
	Tree
	Electric Pole
	Camera

Funder:



THE WORLD BANK

Client:



MINISTRY OF KAMPALA
CAPITAL CITY AND
METROPOLITAN AFFAIRS



AFD
AGENCE FRANÇAISE
DE DÉVELOPPEMENT

Project:

CONSULTANCY SERVICES TO REVIEW AND UPDATE EXISTING FEASIBILITY STUDIES AND ENGINEERING DESIGNS, ESIA, RAP, PREPARATION OF TENDER DOCUMENTS AND ToRs FOR THE CONSTRUCTION SUPERVISION OF BATCH ONE (01) ROAD INFRASTRUCTURE SUB-PROJECTS UNDER GKMA-UDP

Consultant:




NATIONAL ENGINEERING SERVICES PAKISTAN (PVT) LIMITED - (NESPAK),
Highways and Transportation Engineering Division,
NESPAK HOUSE, 1-C, Block-N,
Modle Town Extension,
Lahore - 54700 Pakistan

IN JOINT VENTURE WITH:



AIR WATER EARTH (AWE) LIMITED
Civil, Environmental Engineers & Project Management Consultants
"Plan Innovate Deliver"
M1, 27 Binayomba Road, Bugolobi
P.O Box 22428, Kampala
Office Tel: +256-41-4268466
Mobiles: +256-772377172 +256-757528244
Email: mail@awe-engineers.com
Web: www.awe-engineers.com

Drawing Title:		
SSEGUKU-NALUMUNYE-KYENGERA PAPS-LOCATION-MAP		
Scale: Vertical Scale: 1:500 Horizontal Scale: 1:1000	Surveyed by: MM.Others	
Date: AUGUST/2021	Supervised: Eria.K	
	Checked: Eng.D.A	
	Approved: Eng.G.O	
WAKISO DISTRICT		
Drg No: MKCC&MA/SRVS/2022-2023/00003-WD-001-GN/F/00		

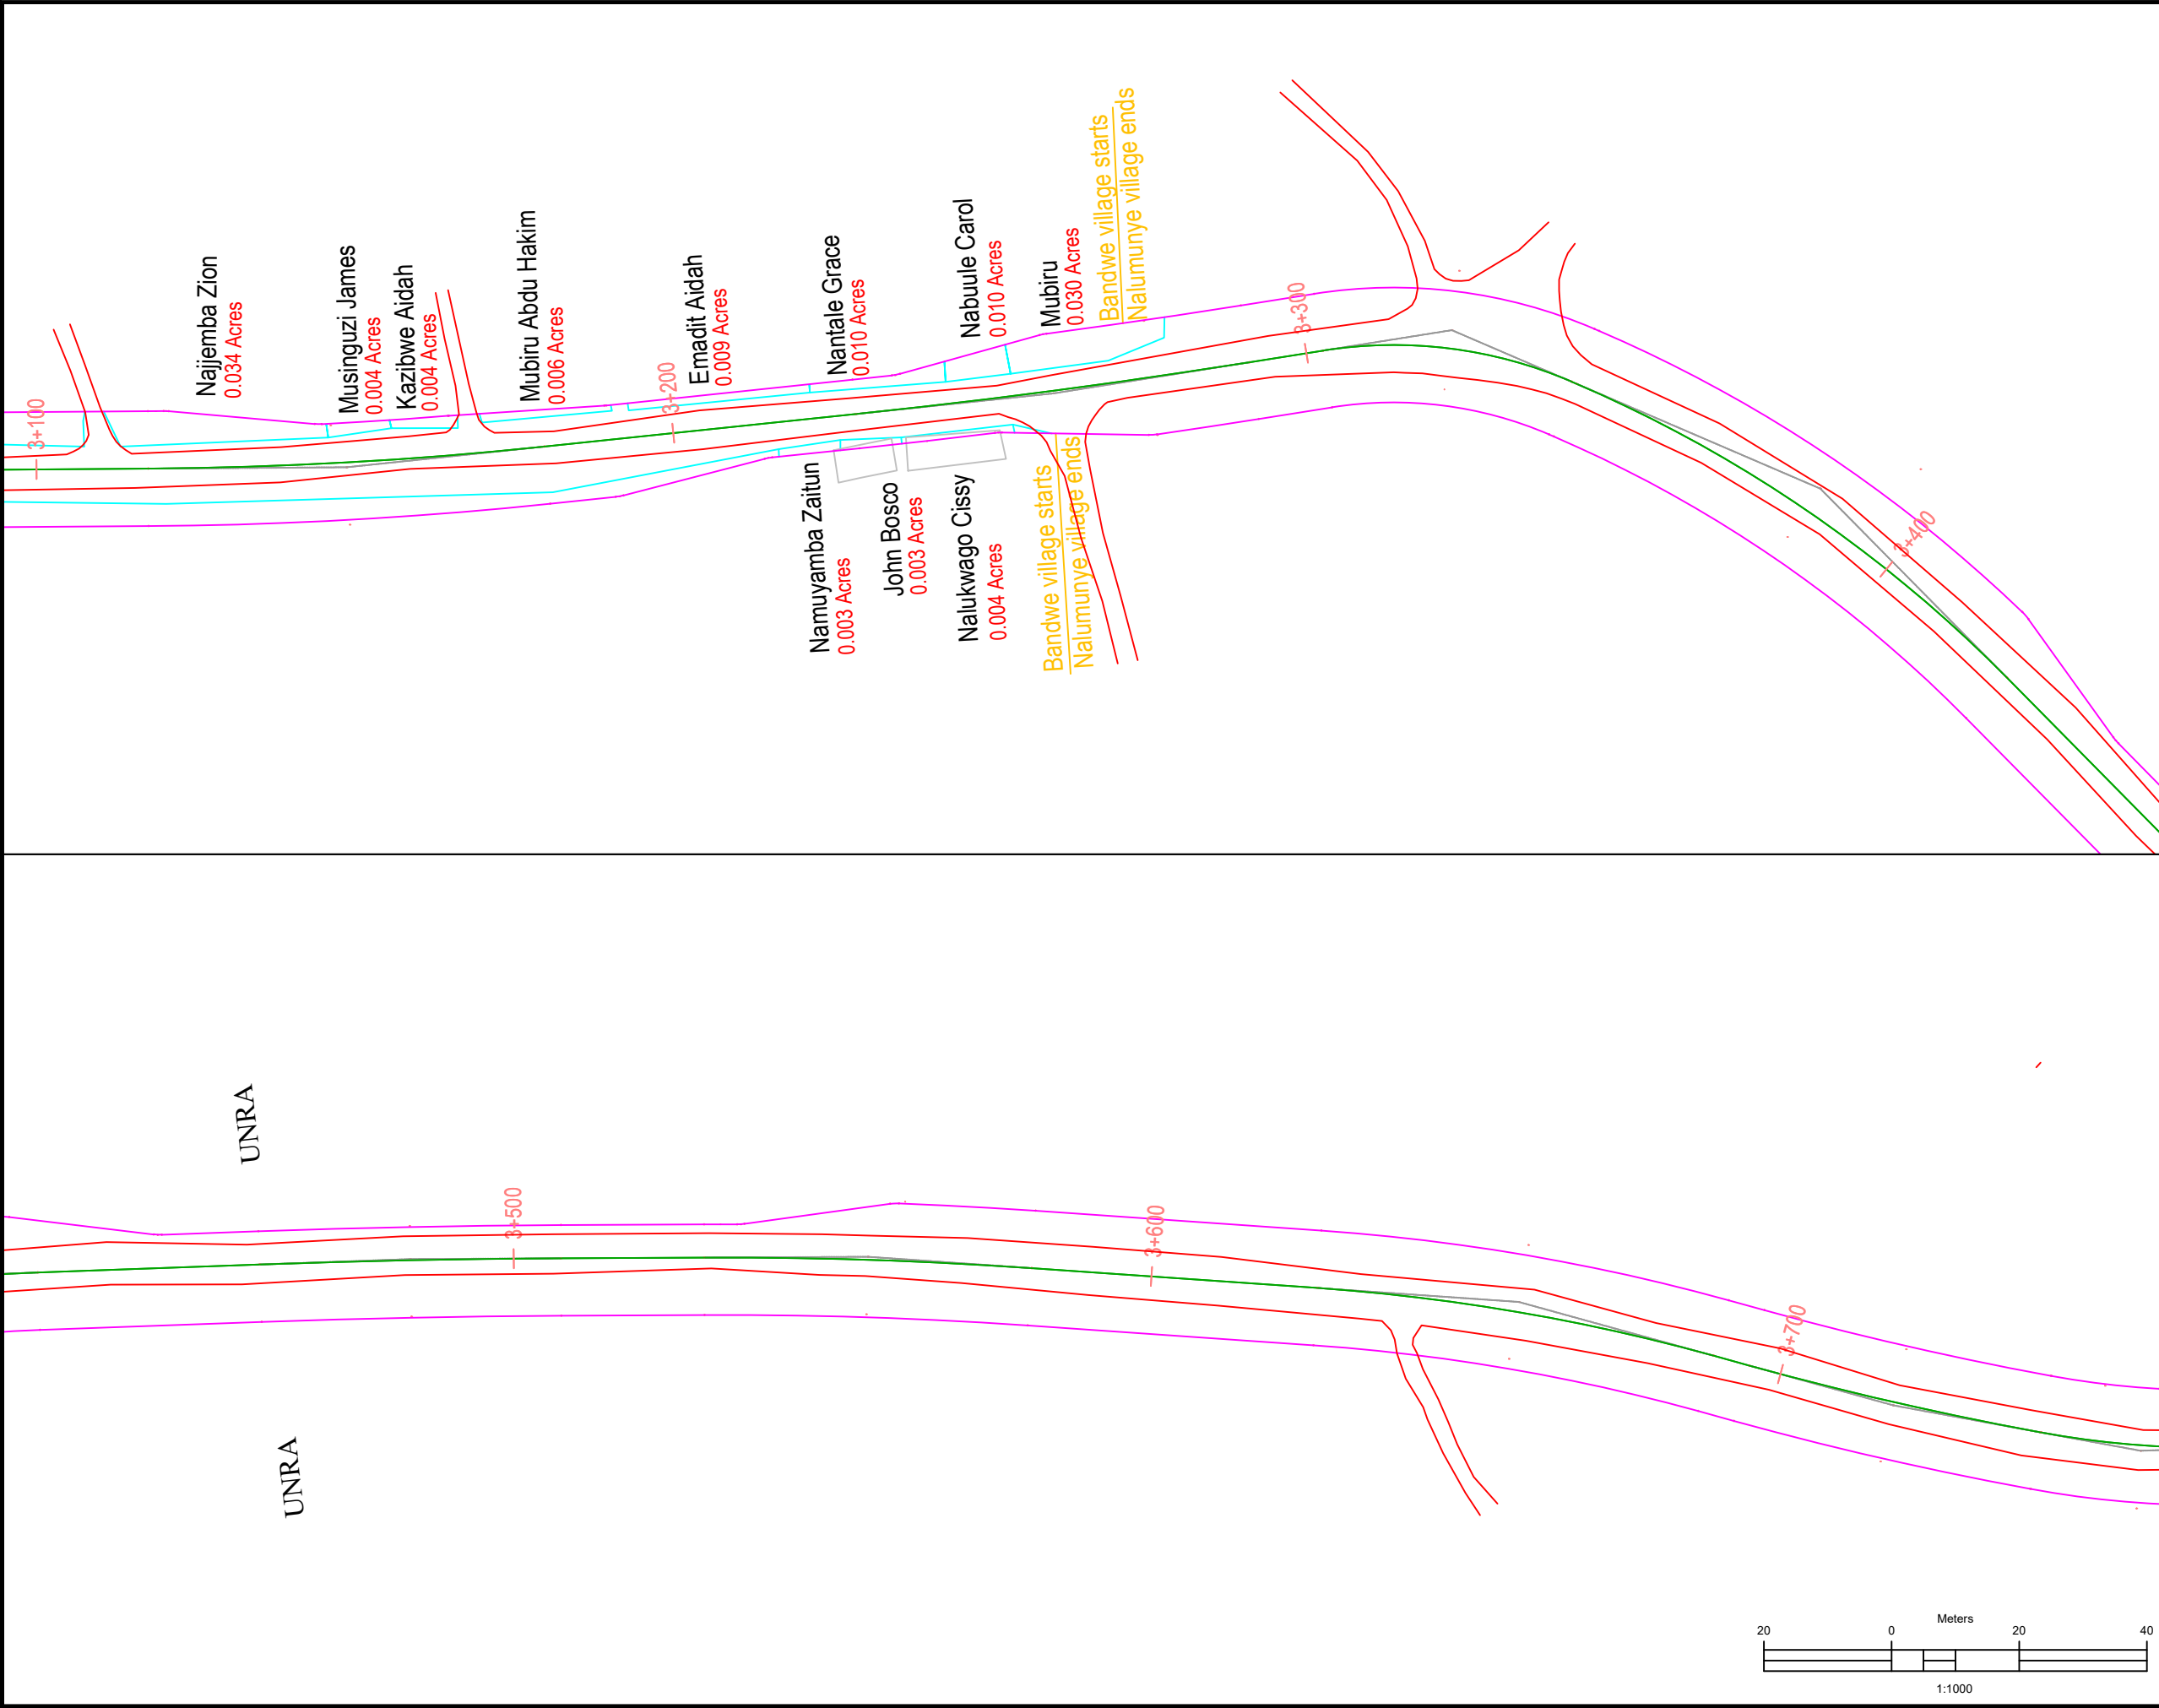

AMENDMENTS		
No	Date	Revision

- NOTES**
1. This drawing shall be read in conjunction with all other relevant documentation.
 2. Do not scale from this drawing. Use only printed dimensions.
 3. Unless defined otherwise, all dimensions are in millimeters and all chainages, levels and coordinates are in meters.
 4. This drawing is to be used only for the purpose of issue that it was issued for and is subject to amendment.

LEGEND	
	Permanent Structure
	Temporary Structure
	Extent of the Road
	Plot Boundaries
	Road Centerline
	Existing Road
	Wall fence
	Tree
	Electric Pole

Funder:



THE WORLD BANK

Client:



MINISTRY OF KAMPALA
CAPITAL CITY AND
METROPOLITAN AFFAIRS



AFD
AGENCE FRANÇAISE
DE DÉVELOPPEMENT

Project:

CONSULTANCY SERVICES TO REVIEW AND UPDATE EXISTING FEASIBILITY STUDIES AND ENGINEERING DESIGNS, ESIA, RAP, PREPARATION OF TENDER DOCUMENTS AND ToRs FOR THE CONSTRUCTION SUPERVISION OF BATCH ONE (01) ROAD INFRASTRUCTURE SUB-PROJECTS UNDER GKMA-UDP

Consultant:



NATIONAL ENGINEERING SERVICES PAKISTAN (PVT) LIMITED - (NESPAC),
Highways and Transportation Engineering Division,
NESPAC HOUSE, 1-C, Block-N,
Modle Town Extension,
Lahore - 54700 Pakistan

IN JOINT VENTURE WITH:



AIR WATER EARTH (AWE) LIMITED
Civil, Environmental Engineers & Project Management Consultants
"Plan Innovate Deliver"
M1, 27 Binayomba Road, Bugolobi
P.O Box 22428, Kampala
Office Tel: +256-41-4268466
Mobiles: +256-772377172 +256-757528244
Email: mail@awe-engineers.com
Web: www.awe-engineers.com

Drawing Title:		
SSEGUKU-NALUMUNYE-KYENGERA PAPS-LOCATION-MAP		
Scale: Vertical Scale: 1:500 Horizontal Scale: 1:1000	Surveyed by: MM.Others	
Date: AUGUST/2021	Supervised: Eria.K	
	Checked: Eng.D.A	
	Approved: Eng.G.O	
WAKISO DISTRICT		
Drg No: MKCC&MA/SRVS/2022-2023/00003-WD-001-GN/F/00		



AMENDMENTS		
No	Date	Revision

- NOTES**
1. This drawing shall be read in conjunction with all other relevant documentation.
 2. Do not scale from this drawing. Use only printed dimensions.
 3. Unless defined otherwise, all dimensions are in millimeters and all chainages, levels and coordinates are in meters.
 4. This drawing is to be used only for the purpose of issue that it was issued for and is subject to amendment.

LEGEND	
	Permanent Structure
	Temporary Structure
	Extent of the Road
	Plot Boundaries
	Road Centerline
	Existing Road
	Wall fence
	Tree
	Electric Pole

Funder:



THE WORLD BANK

Client:



MINISTRY OF KAMPALA
CAPITAL CITY AND
METROPOLITAN AFFAIRS



AFD
AGENCE FRANÇAISE
DE DÉVELOPPEMENT

Project:

CONSULTANCY SERVICES TO REVIEW AND UPDATE EXISTING FEASIBILITY STUDIES AND ENGINEERING DESIGNS, ESIA, RAP, PREPARATION OF TENDER DOCUMENTS AND ToRs FOR THE CONSTRUCTION SUPERVISION OF BATCH ONE (01) ROAD INFRASTRUCTURE SUB-PROJECTS UNDER GKMA-UDP

Consultant:




**NATIONAL ENGINEERING SERVICES
PAKISTAN (PVT) LIMITED - (NESPAC),**
Highways and Transportation Engineering Division,
NESPAC HOUSE, 1-C, Block-N,
Modle Town Extension,
Lahore - 54700 Pakistan

IN JOINT VENTURE WITH:



AIR WATER EARTH (AWE) LIMITED
Civil, Environmental Engineers & Project Management
Consultants
"Plan Innovate Deliver"
M1, 27 Binayomba Road, Bugolobi
P.O Box 22428, Kampala
Office Tel: +256-41-4288466
Mobiles: +256-772377172 +256-757528244
Email: mail@awe-engineers.com
Web: www.awe-engineers.com

Drawing Title:		
SSEGUKU-NALUMUNYE-KYENGERA PAPS-LOCATION-MAP		
Scale: Vertical Scale: 1:500 Horizontal Scale: 1:1000	Surveyed by: MM.Others	
Date: AUGUST/2021	Supervised: Eria.K	
	Checked: Eng.D.A	
	Approved: Eng.G.O	
WAKISO DISTRICT		
Drg No: MKCC&MA/SRVS/2022-2023/00003-WD-001-GN/F/00		

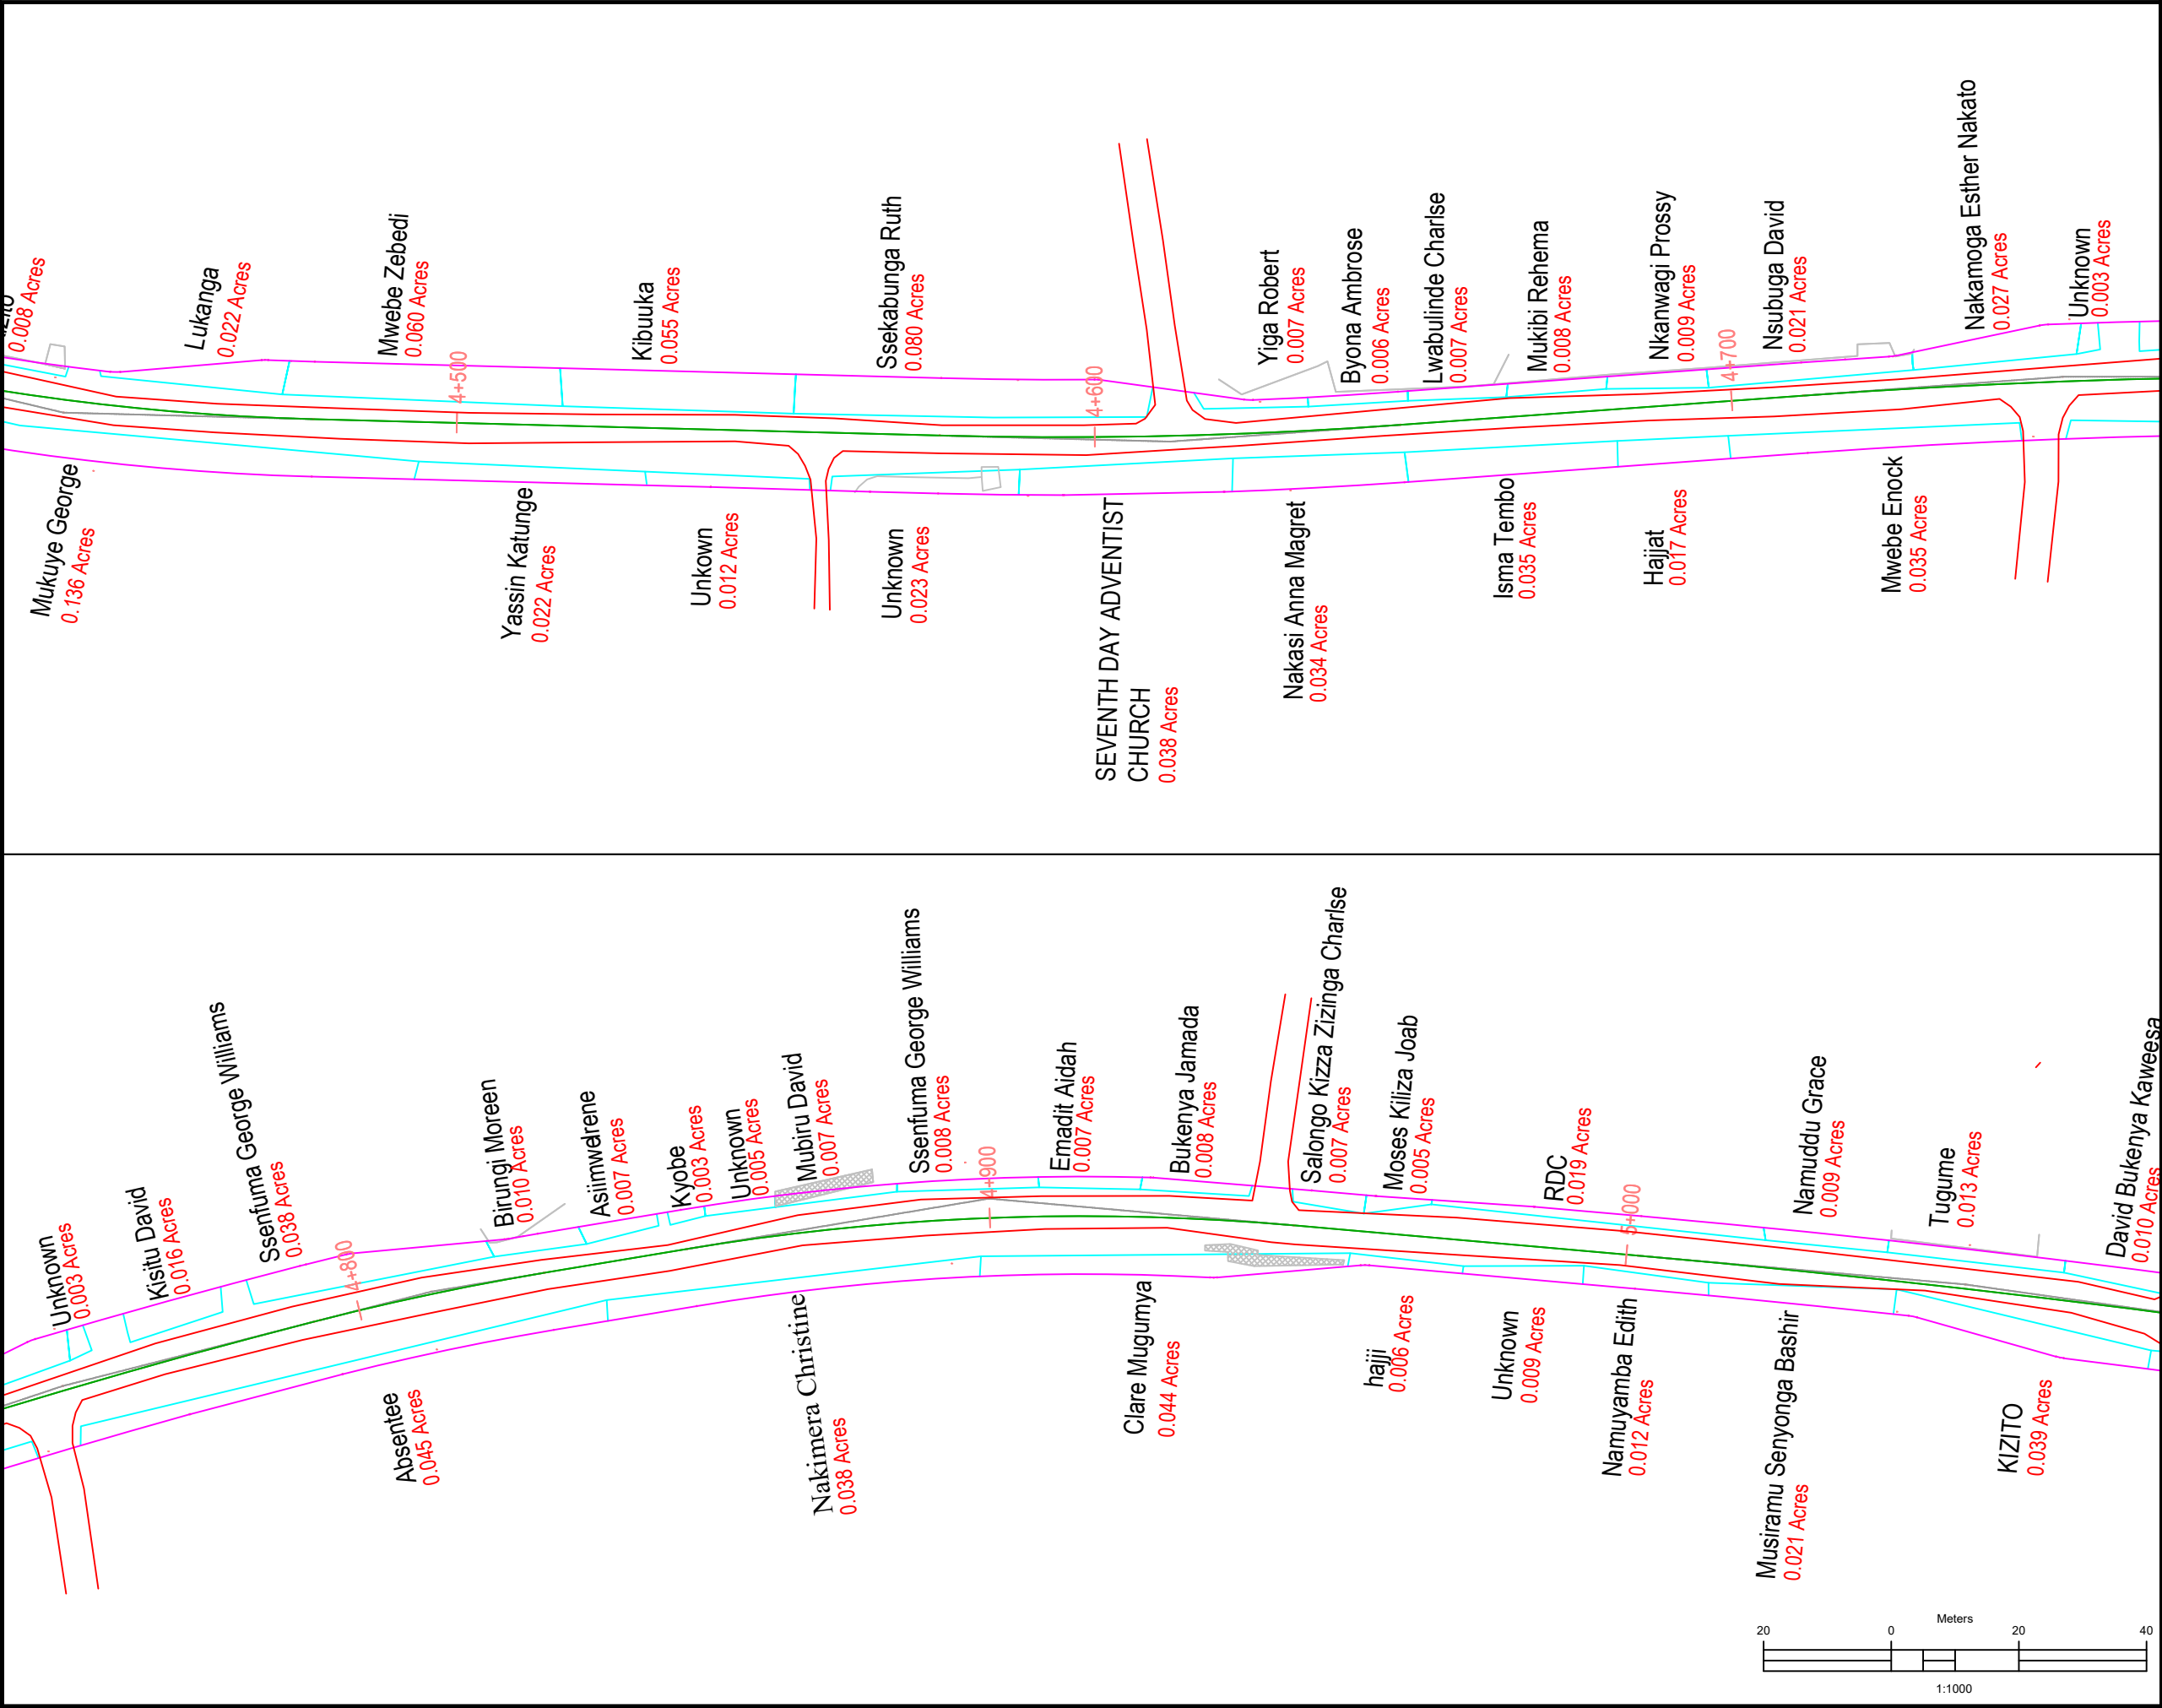

AMENDMENTS		
No	Date	Revision

- NOTES**
1. This drawing shall be read in conjunction with all other relevant documentation.
 2. Do not scale from this drawing. Use only printed dimensions.
 3. Unless defined otherwise, all dimensions are in millimeters and all chainages, levels and coordinates are in meters.
 4. This drawing is to be used only for the purpose of issue that it was issued for and is subject to amendment.

LEGEND

- Permanent Structure
- Temporary Structure
- Extent of the Road
- Plot Boundaries
- Road Centerline
- Existing Road
- Wall fence
- Tree
- Electric Pole
- Camera

Funder: THE WORLD BANK

Client: MINISTRY OF KAMPALA CAPITAL CITY AND METROPOLITAN AFFAIRS

AFD AGENCE FRANÇAISE DE DEVELOPPEMENT

Project:

CONSULTANCY SERVICES TO REVIEW AND UPDATE EXISTING FEASIBILITY STUDIES AND ENGINEERING DESIGNS, ESIA, RAP, PREPARATION OF TENDER DOCUMENTS AND ToRs FOR THE CONSTRUCTION SUPERVISION OF BATCH ONE (01) ROAD INFRASTRUCTURE SUB-PROJECTS UNDER GKMA-UDP

Consultant:

NATIONAL ENGINEERING SERVICES PAKISTAN (PVT) LIMITED - (NESPAK),
Highways and Transportation Engineering Division, NESPAK HOUSE, 1-C, Block-N, Modle Town Extension, Lahore - 54700 Pakistan


IN JOINT VENTURE WITH:

AIR WATER EARTH (AWE) LIMITED
Civil, Environmental Engineers & Project Management Consultants
"Plan Innovate Deliver"
M1, 27 Binayomba Road, Bugolobi P.O Box 22428, Kampala
Office Tel: +256-41-4288466
Mables: +256-772377172 +256-757528244
Email: mail@awe-engineers.com
Web: www.awe-engineers.com

Drawing Title:

SSEGUKU-NALUMUNYE-KYENGERA PAPS-LOCATION-MAP

Scale: Vertical Scale: 1:500 Horizontal Scale: 1:1000	Surveyed by: MM.Others Supervised: Eria.K Checked: Eng.D.A Approved: Eng.G.O
Date: AUGUST/2021	
WAKISO DISTRICT	
Drg No: MKCC&MA/SRVS/2022-2023/00003-WD-001-GN/F/00	

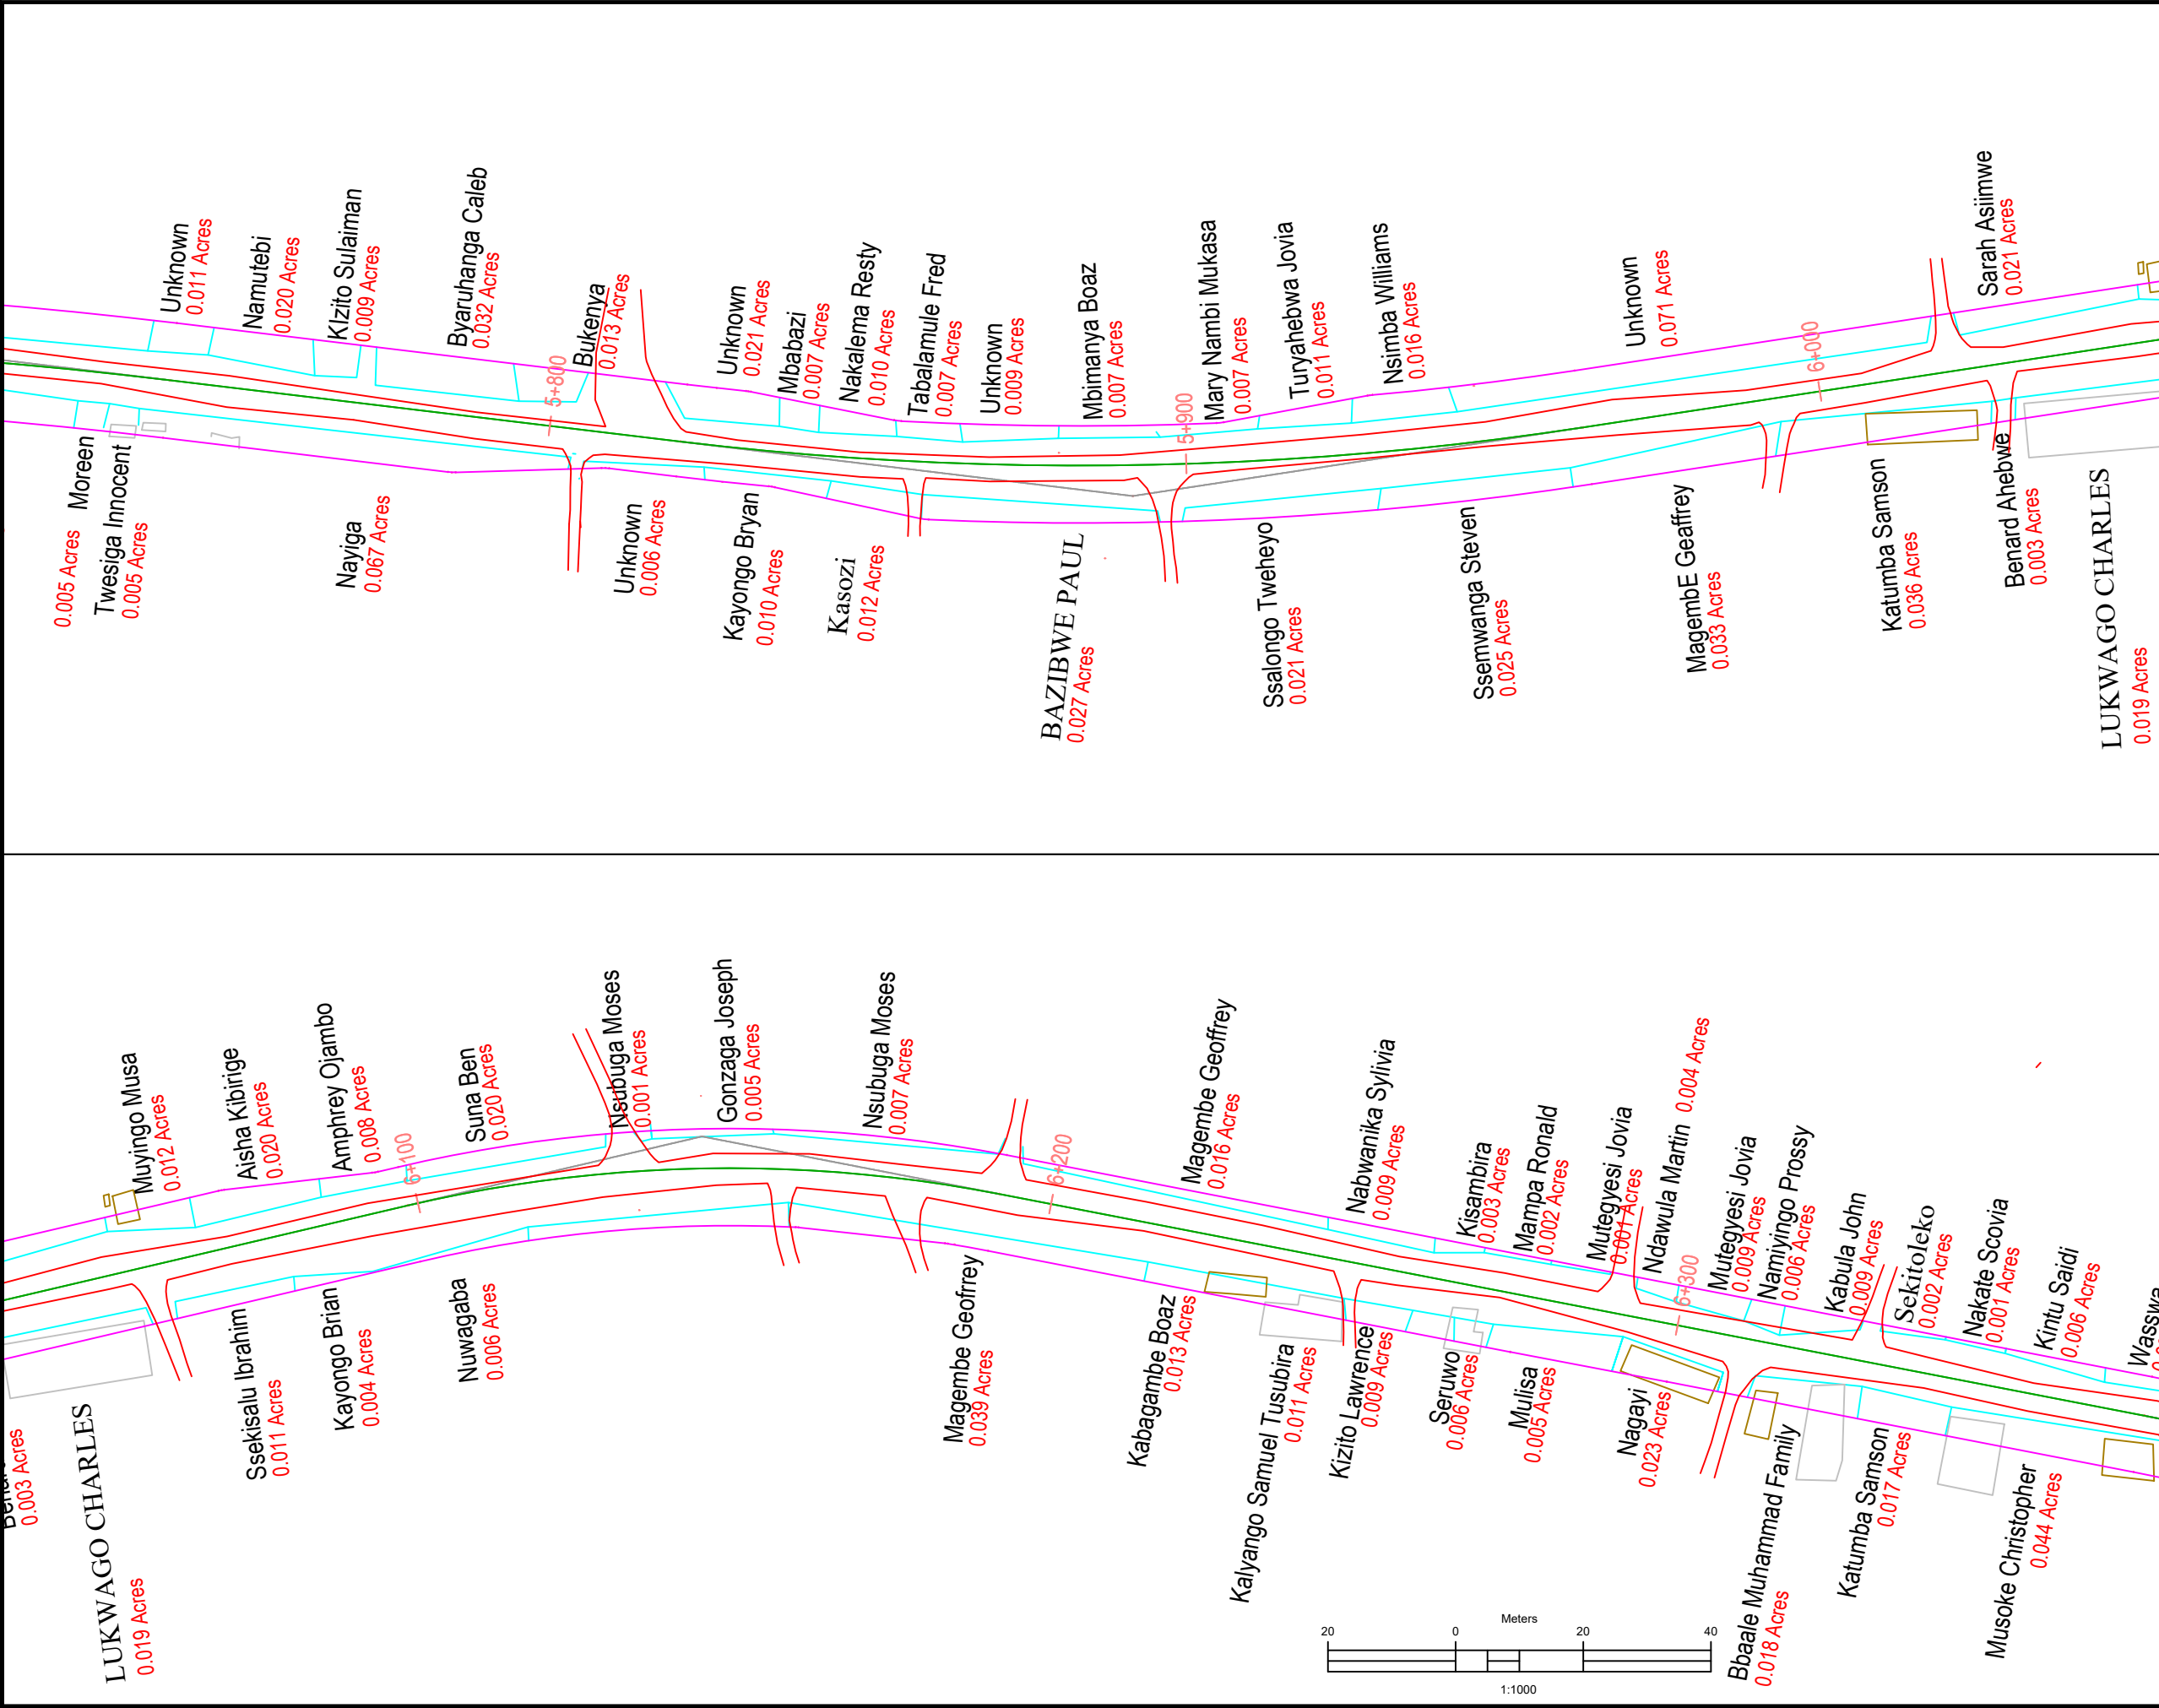

AMENDMENTS		
No	Date	Revision

- NOTES**
1. This drawing shall be read in conjunction with all other relevant documentation.
 2. Do not scale from this drawing. Use only printed dimensions.
 3. Unless defined otherwise, all dimensions are in millimeters and all chainages, levels and coordinates are in meters.
 4. This drawing is to be used only for the purpose of issue that it was issued for and is subject to amendment.

LEGEND

- Permanent Structure
- Temporary Structure
- Extent of the Road
- Plot Boundaries
- Road Centerline
- Existing Road
- Wall fence
- Tree
- Electric Pole
- Camera

Funder: THE WORLD BANK

Client: MINISTRY OF KAMPALA CAPITAL CITY AND METROPOLITAN AFFAIRS

AFD AGENCE FRANÇAISE DE DÉVELOPPEMENT

Project:

CONSULTANCY SERVICES TO REVIEW AND UPDATE EXISTING FEASIBILITY STUDIES AND ENGINEERING DESIGNS, ESIA, RAP, PREPARATION OF TENDER DOCUMENTS AND ToRs FOR THE CONSTRUCTION SUPERVISION OF BATCH ONE (01) ROAD INFRASTRUCTURE SUB-PROJECTS UNDER GKMA-UDP

Consultant: NATIONAL ENGINEERING SERVICES PAKISTAN (PVT) LIMITED - (NESPAK), Highways and Transportation Engineering Division, NESPAK HOUSE, 1-C, Block-N, Model Town Extension, Lahore - 54700 Pakistan

IN JOINT VENTURE WITH: AIR WATER EARTH (AWE) LIMITED Civil, Environmental Engineers & Project Management Consultants "Plan Innovate Deliver" M1, 27 Binayomba Road, Bugolobi P.O Box 22428, Kampala Office Tel: +256-41-4283466 Mobs: +256-772377172 +256-757528244 Email: mail@awe-engineers.com Web: www.awe-engineers.com


Drawing Title:

SSEGUKU-NALUMUNYE-KYENGERA PAPS-LOCATION-MAP

Scale: Vertical Scale: 1:500 Horizontal Scale: 1:1000	Surveyed by: MM.Others
Date: AUGUST/2021	Supervised: Eria.K
	Checked: Eng.D.A
	Approved: Eng.G.O

WAKISO DISTRICT

Drg No: MKCC&MA/SRVS/2022-2023/00003-WD-001-GN/F/00

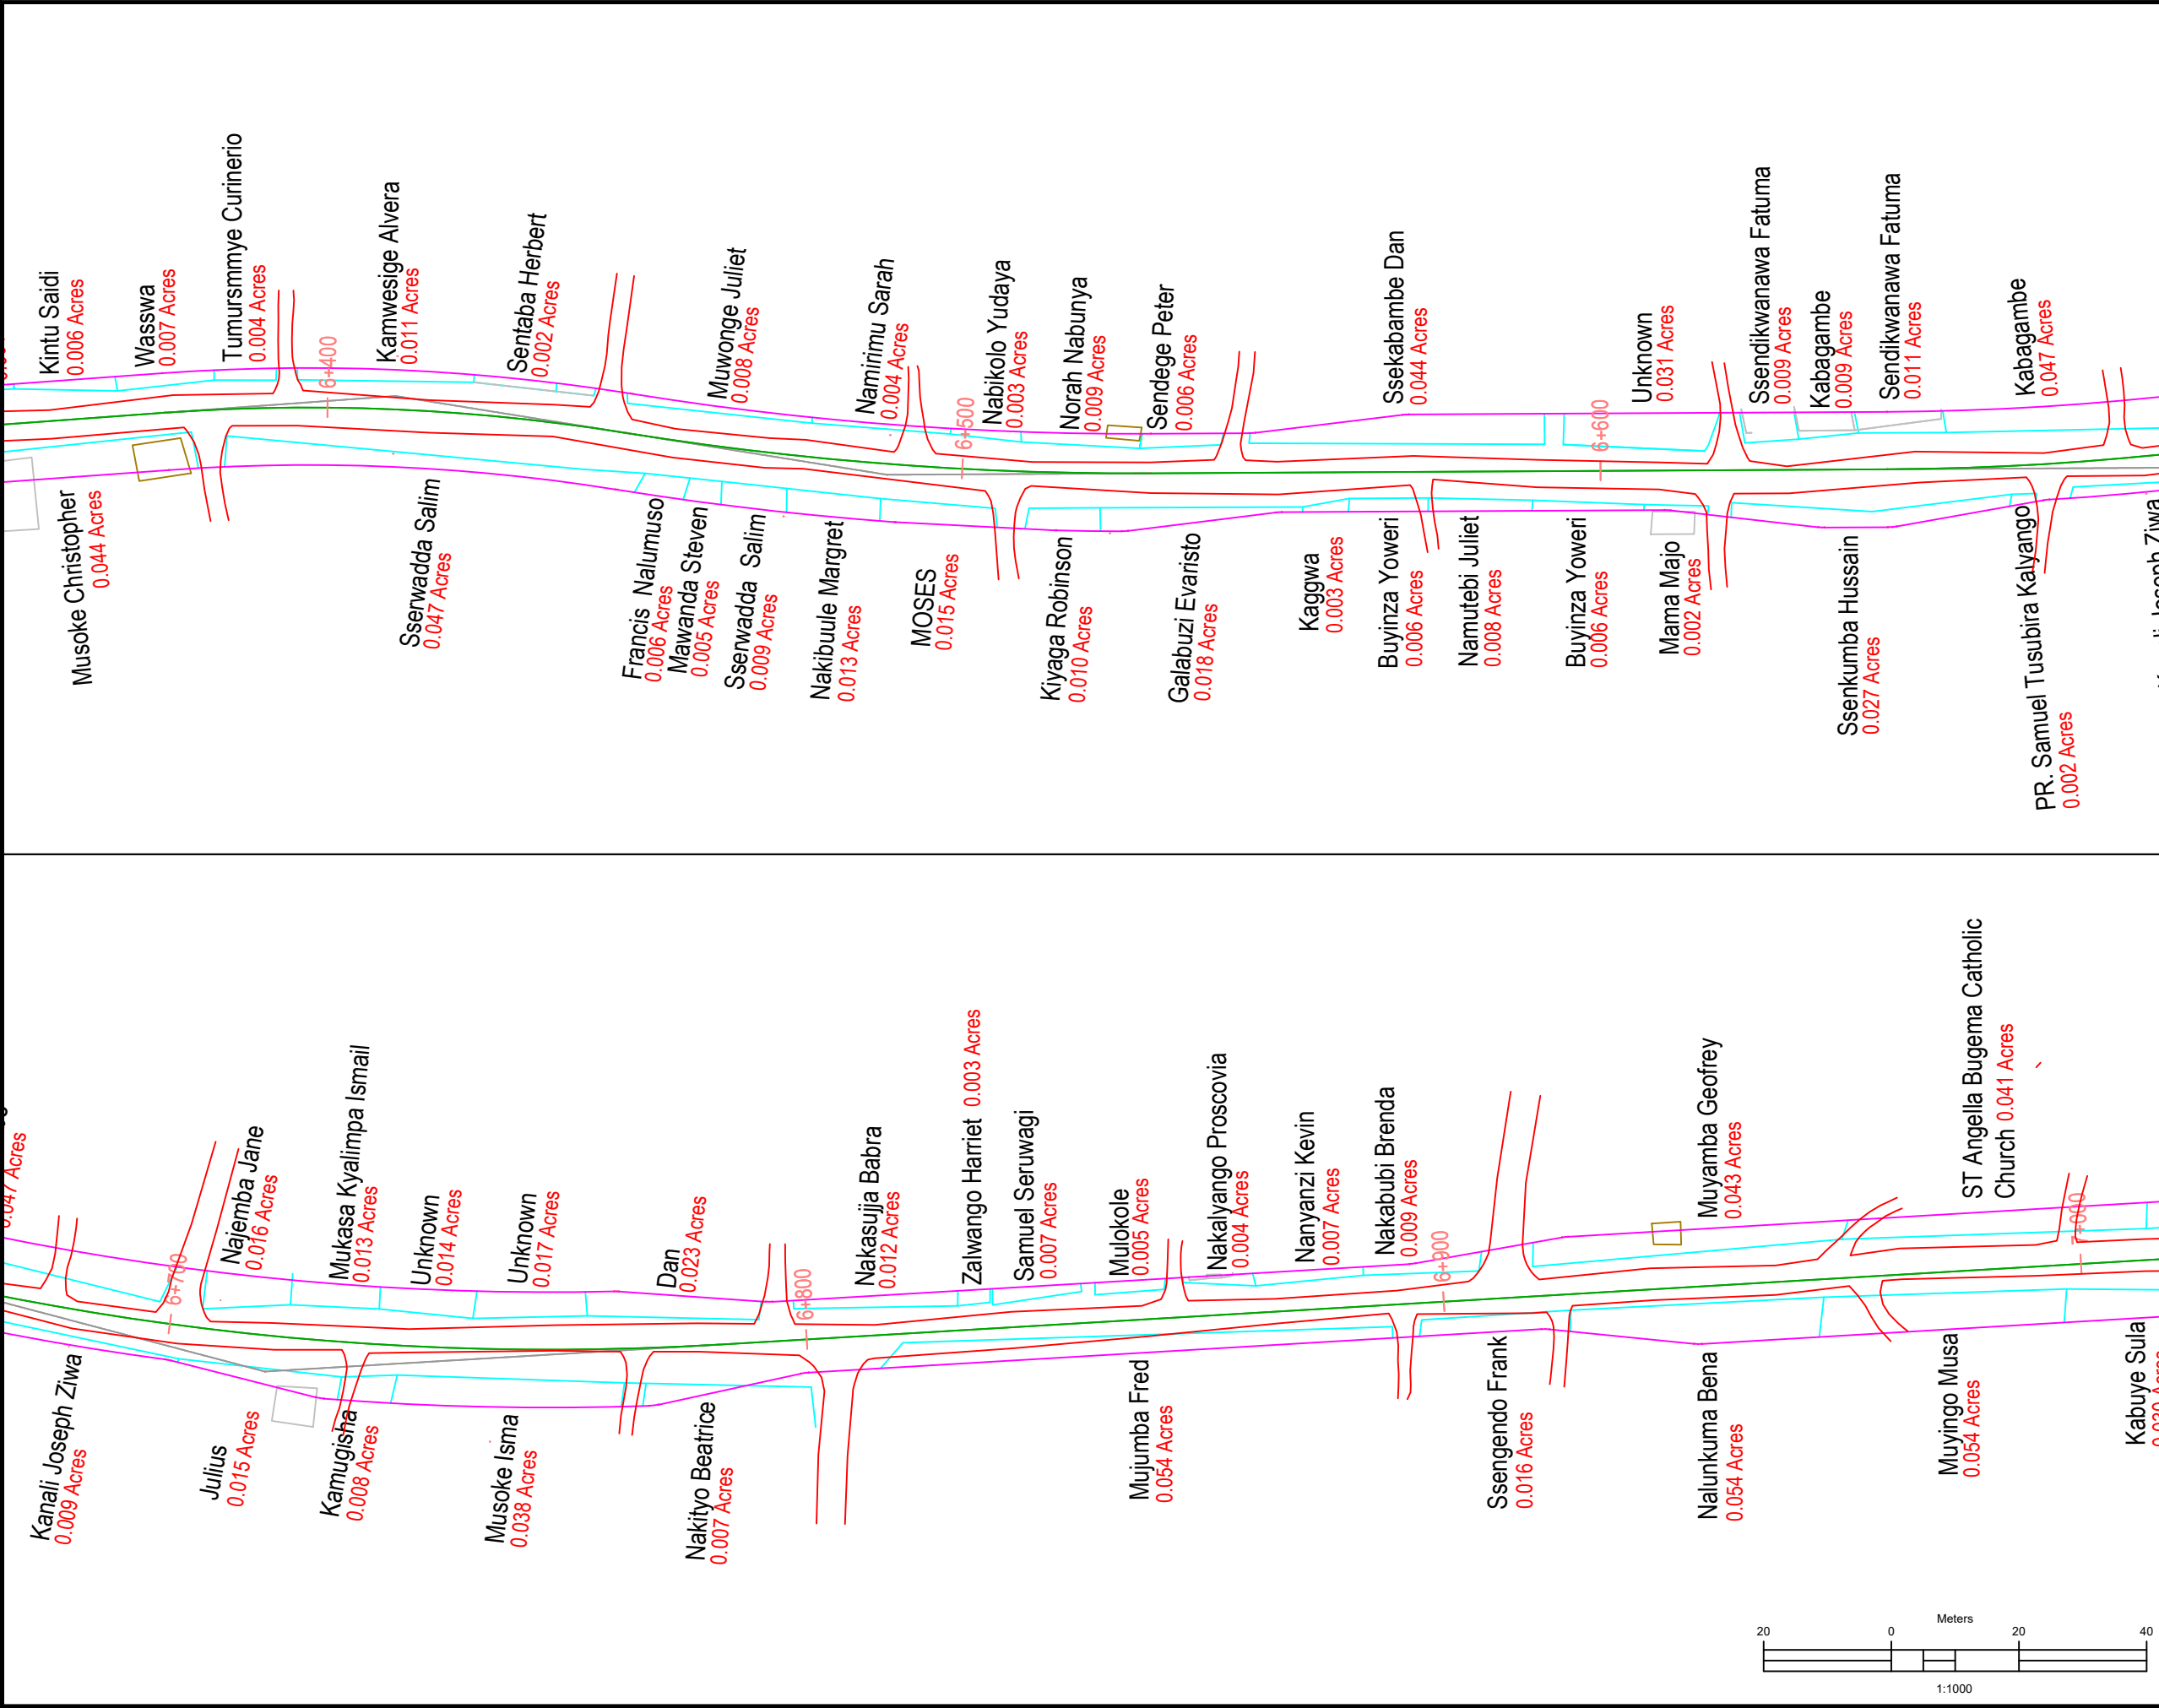

AMENDMENTS		
No	Date	Revision

- NOTES**
1. This drawing shall be read in conjunction with all other relevant documentation.
 2. Do not scale from this drawing. Use only printed dimensions.
 3. Unless defined otherwise, all dimensions are in millimeters and all chainages, levels and coordinates are in meters.
 4. This drawing is to be used only for the purpose of issue that it was issued for and is subject to amendment.

LEGEND	
	Permanent Structure
	Temporary Structure
	Extent of the Road
	Plot Boundaries
	Road Centerline
	Existing Road
	Wall fence
	Tree
	Electric Pole
	Camera

Funder:



THE WORLD BANK

Client:



MINISTRY OF KAMPALA
CAPITAL CITY AND
METROPOLITAN AFFAIRS

AFD



AGENCE FRANÇAISE
DE DÉVELOPPEMENT

Project:

CONSULTANCY SERVICES TO REVIEW AND UPDATE EXISTING FEASIBILITY STUDIES AND ENGINEERING DESIGNS, ESIA, RAP, PREPARATION OF TENDER DOCUMENTS AND ToRs FOR THE CONSTRUCTION SUPERVISION OF BATCH ONE (01) ROAD INFRASTRUCTURE SUB-PROJECTS UNDER GKMA-UDP

Consultant:




NATIONAL ENGINEERING SERVICES PAKISTAN (PVT) LIMITED - (NESPAK),
Highways and Transportation Engineering Division,
NESPAK HOUSE, 1-C, Block-N,
Modle Town Extension,
Lahore - 54700 Pakistan

IN JOINT VENTURE WITH:



AIR WATER EARTH (AWE) LIMITED
Civil, Environmental Engineers & Project Management
Consultants
"Plan Innovate Deliver"
M1, 27 Binayomba Road, Bugolobi
P.O Box 22428, Kampala
Office Tel: +256-41-4268466
Mobs: +256-772377172 +256-757528244
Email: mail@awe-engineers.com
Web: www.awe-engineers.com

Drawing Title:		
SSEGUKU-NALUMUNYE-KYENGERA PAPS-LOCATION-MAP		
Scale: Vertical Scale: 1:500 Horizontal Scale: 1:1000	Surveyed by: MM.Others	Supervised: Eria.K
Date: AUGUST/2021	Checked: Eng.D.A	Approved: Eng.G.O
WAKISO DISTRICT		
Drg No: MKCC&MA/SRVS/2022-2023/00003-WD-001-GN/F/00		

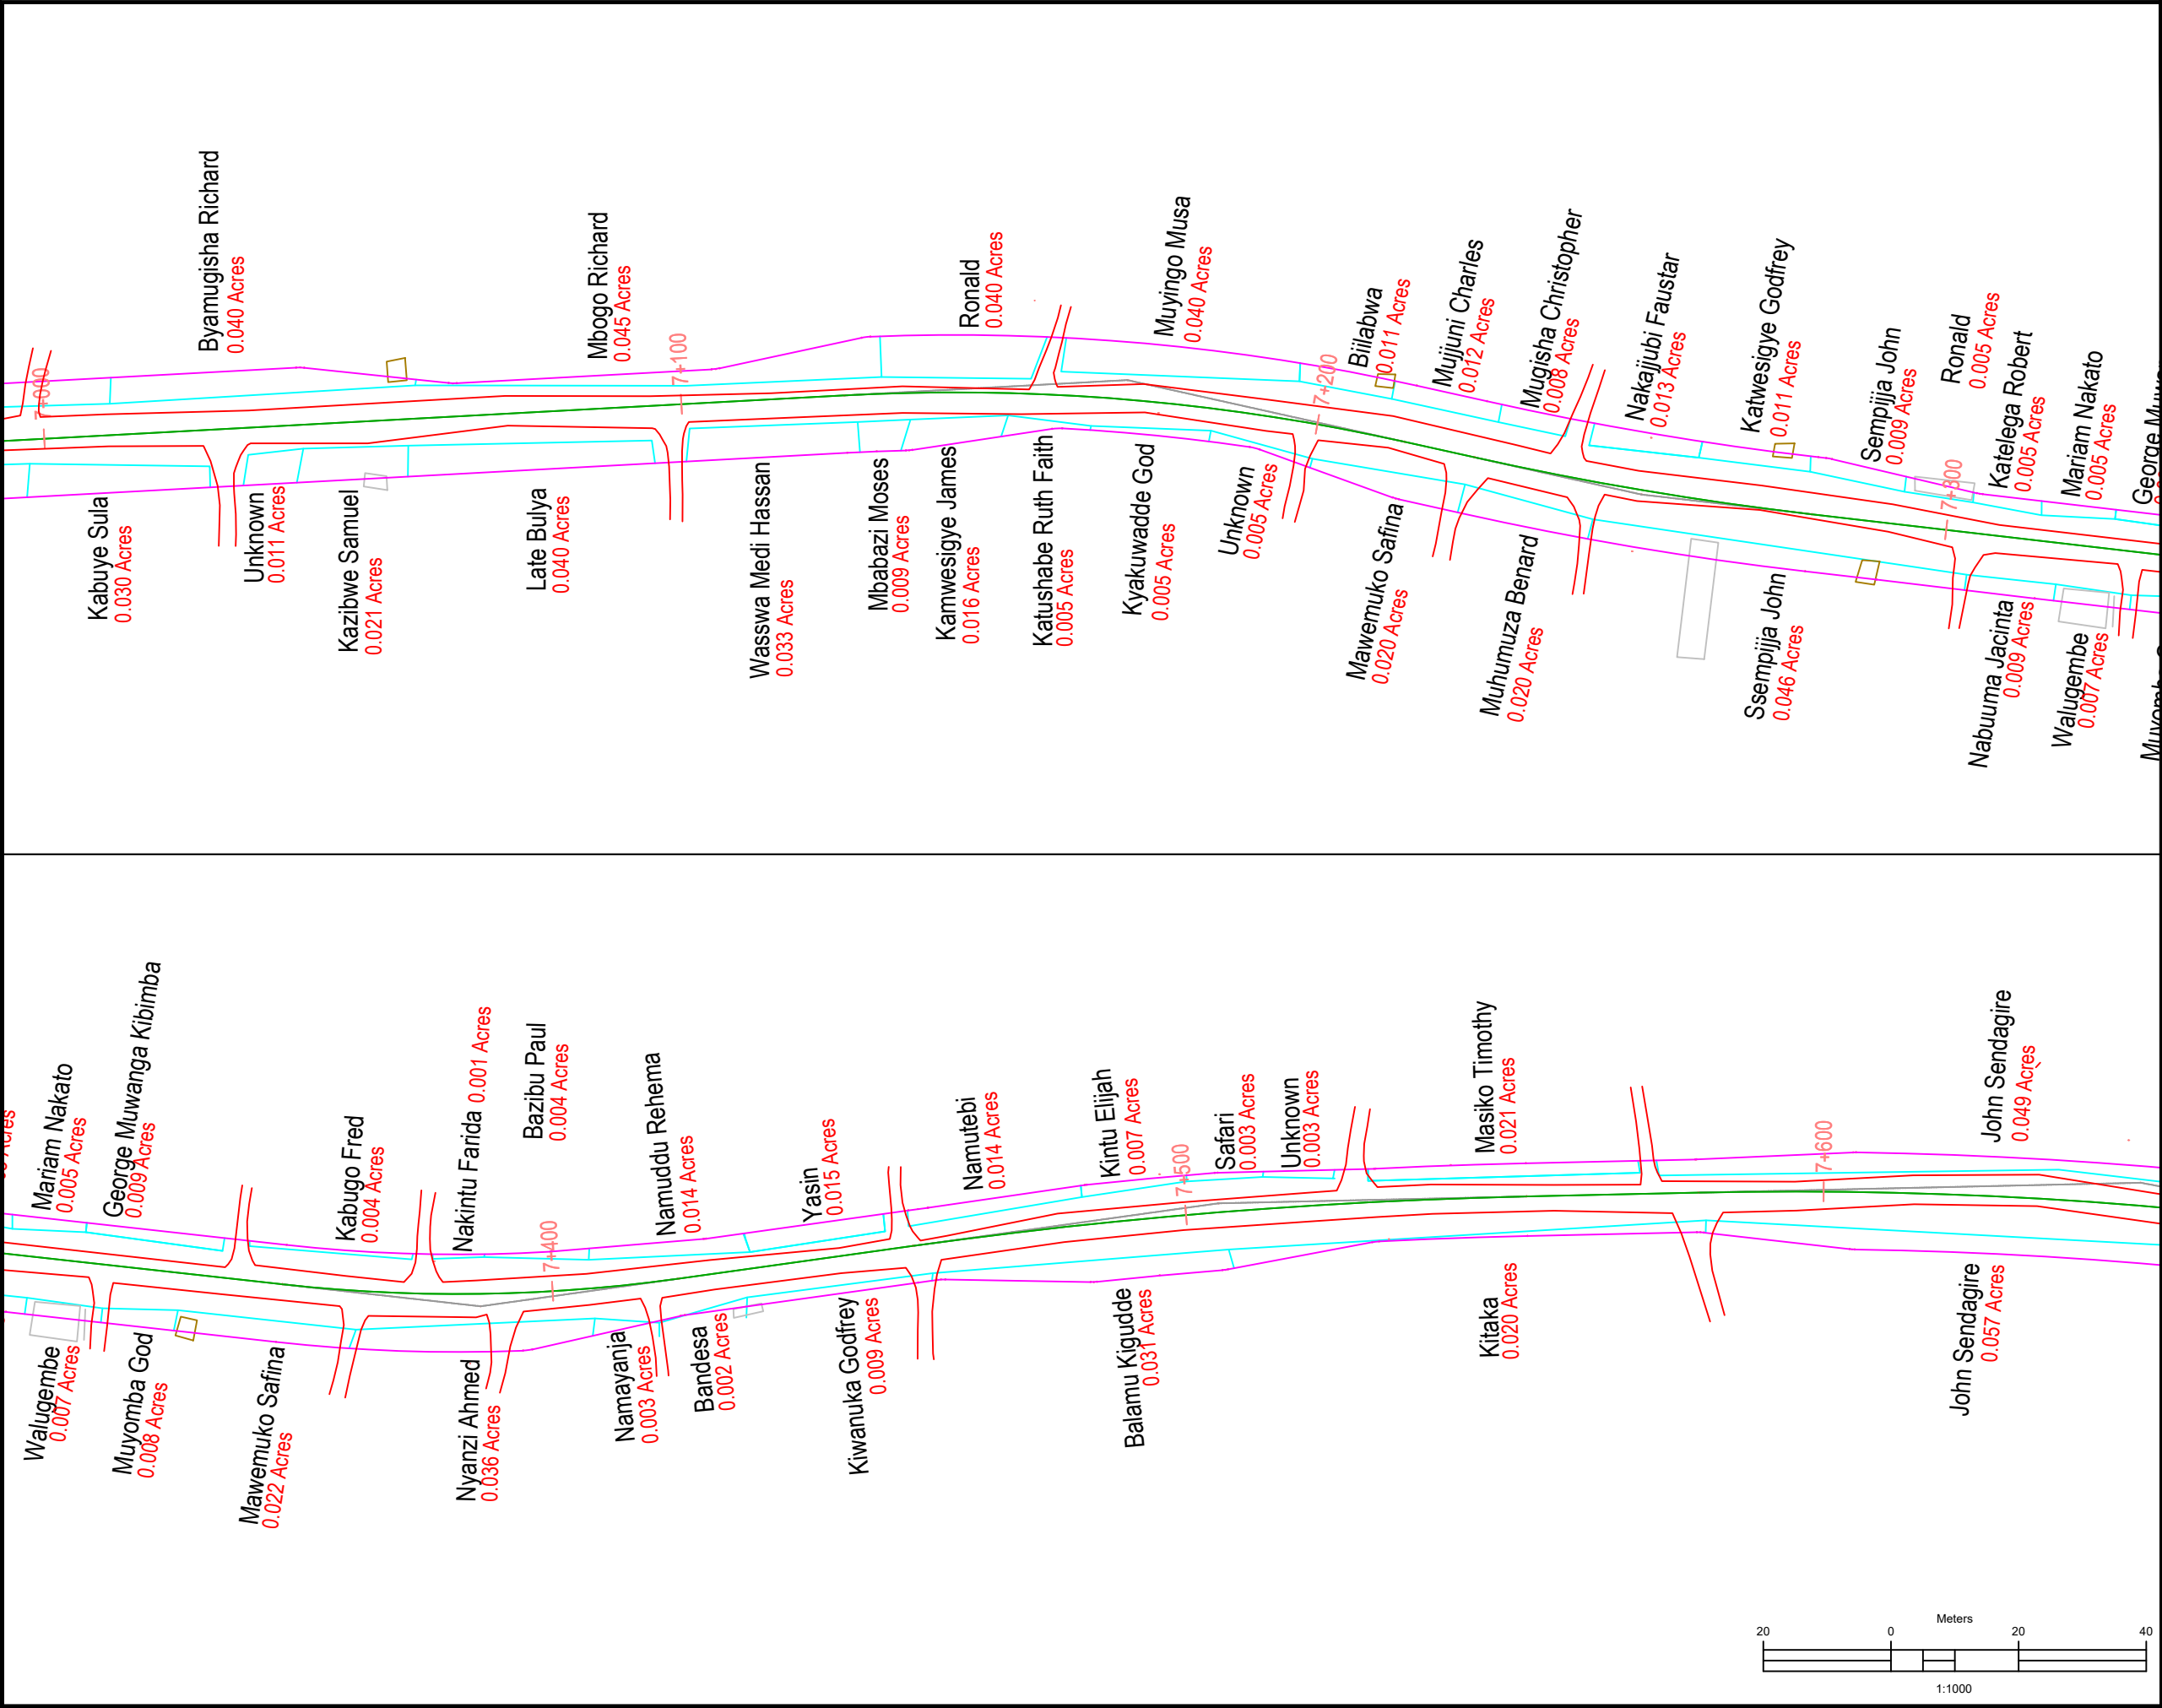

AMENDMENTS		
No	Date	Revision

- NOTES**
1. This drawing shall be read in conjunction with all other relevant documentation.
 2. Do not scale from this drawing. Use only printed dimensions.
 3. Unless defined otherwise, all dimensions are in millimeters and all chainages, levels and coordinates are in meters.
 4. This drawing is to be used only for the purpose of issue that it was issued for and is subject to amendment.

LEGEND	
	Permanent Structure
	Temporary Structure
	Extent of the Road
	Plot Boundaries
	Road Centerline
	Existing Road
	Wall fence
	Tree
	Electric Pole
	Camera

Funder:

Client:


Project:

CONSULTANCY SERVICES TO REVIEW AND UPDATE EXISTING FEASIBILITY STUDIES AND ENGINEERING DESIGNS, ESIA, RAP, PREPARATION OF TENDER DOCUMENTS AND ToRs FOR THE CONSTRUCTION SUPERVISION OF BATCH ONE (01) ROAD INFRASTRUCTURE SUB-PROJECTS UNDER GKMA-UDP

Consultant:

IN JOINT VENTURE WITH:

Drawing Title:		
SSEGUKU-NALUMUNYE-KYENGERA PAPS-LOCATION-MAP		
Scale: Vertical Scale: 1:500 Horizontal Scale: 1:1000	Surveyed by: MM.Others	Supervised: Eria.K
Date: AUGUST/2021	Checked: Eng.D.A	Approved: Eng.G.O
WAKISO DISTRICT		
Drg No: MKCC&MA/SRVS/2022-2023/00003-WD-001-GN/F/00		

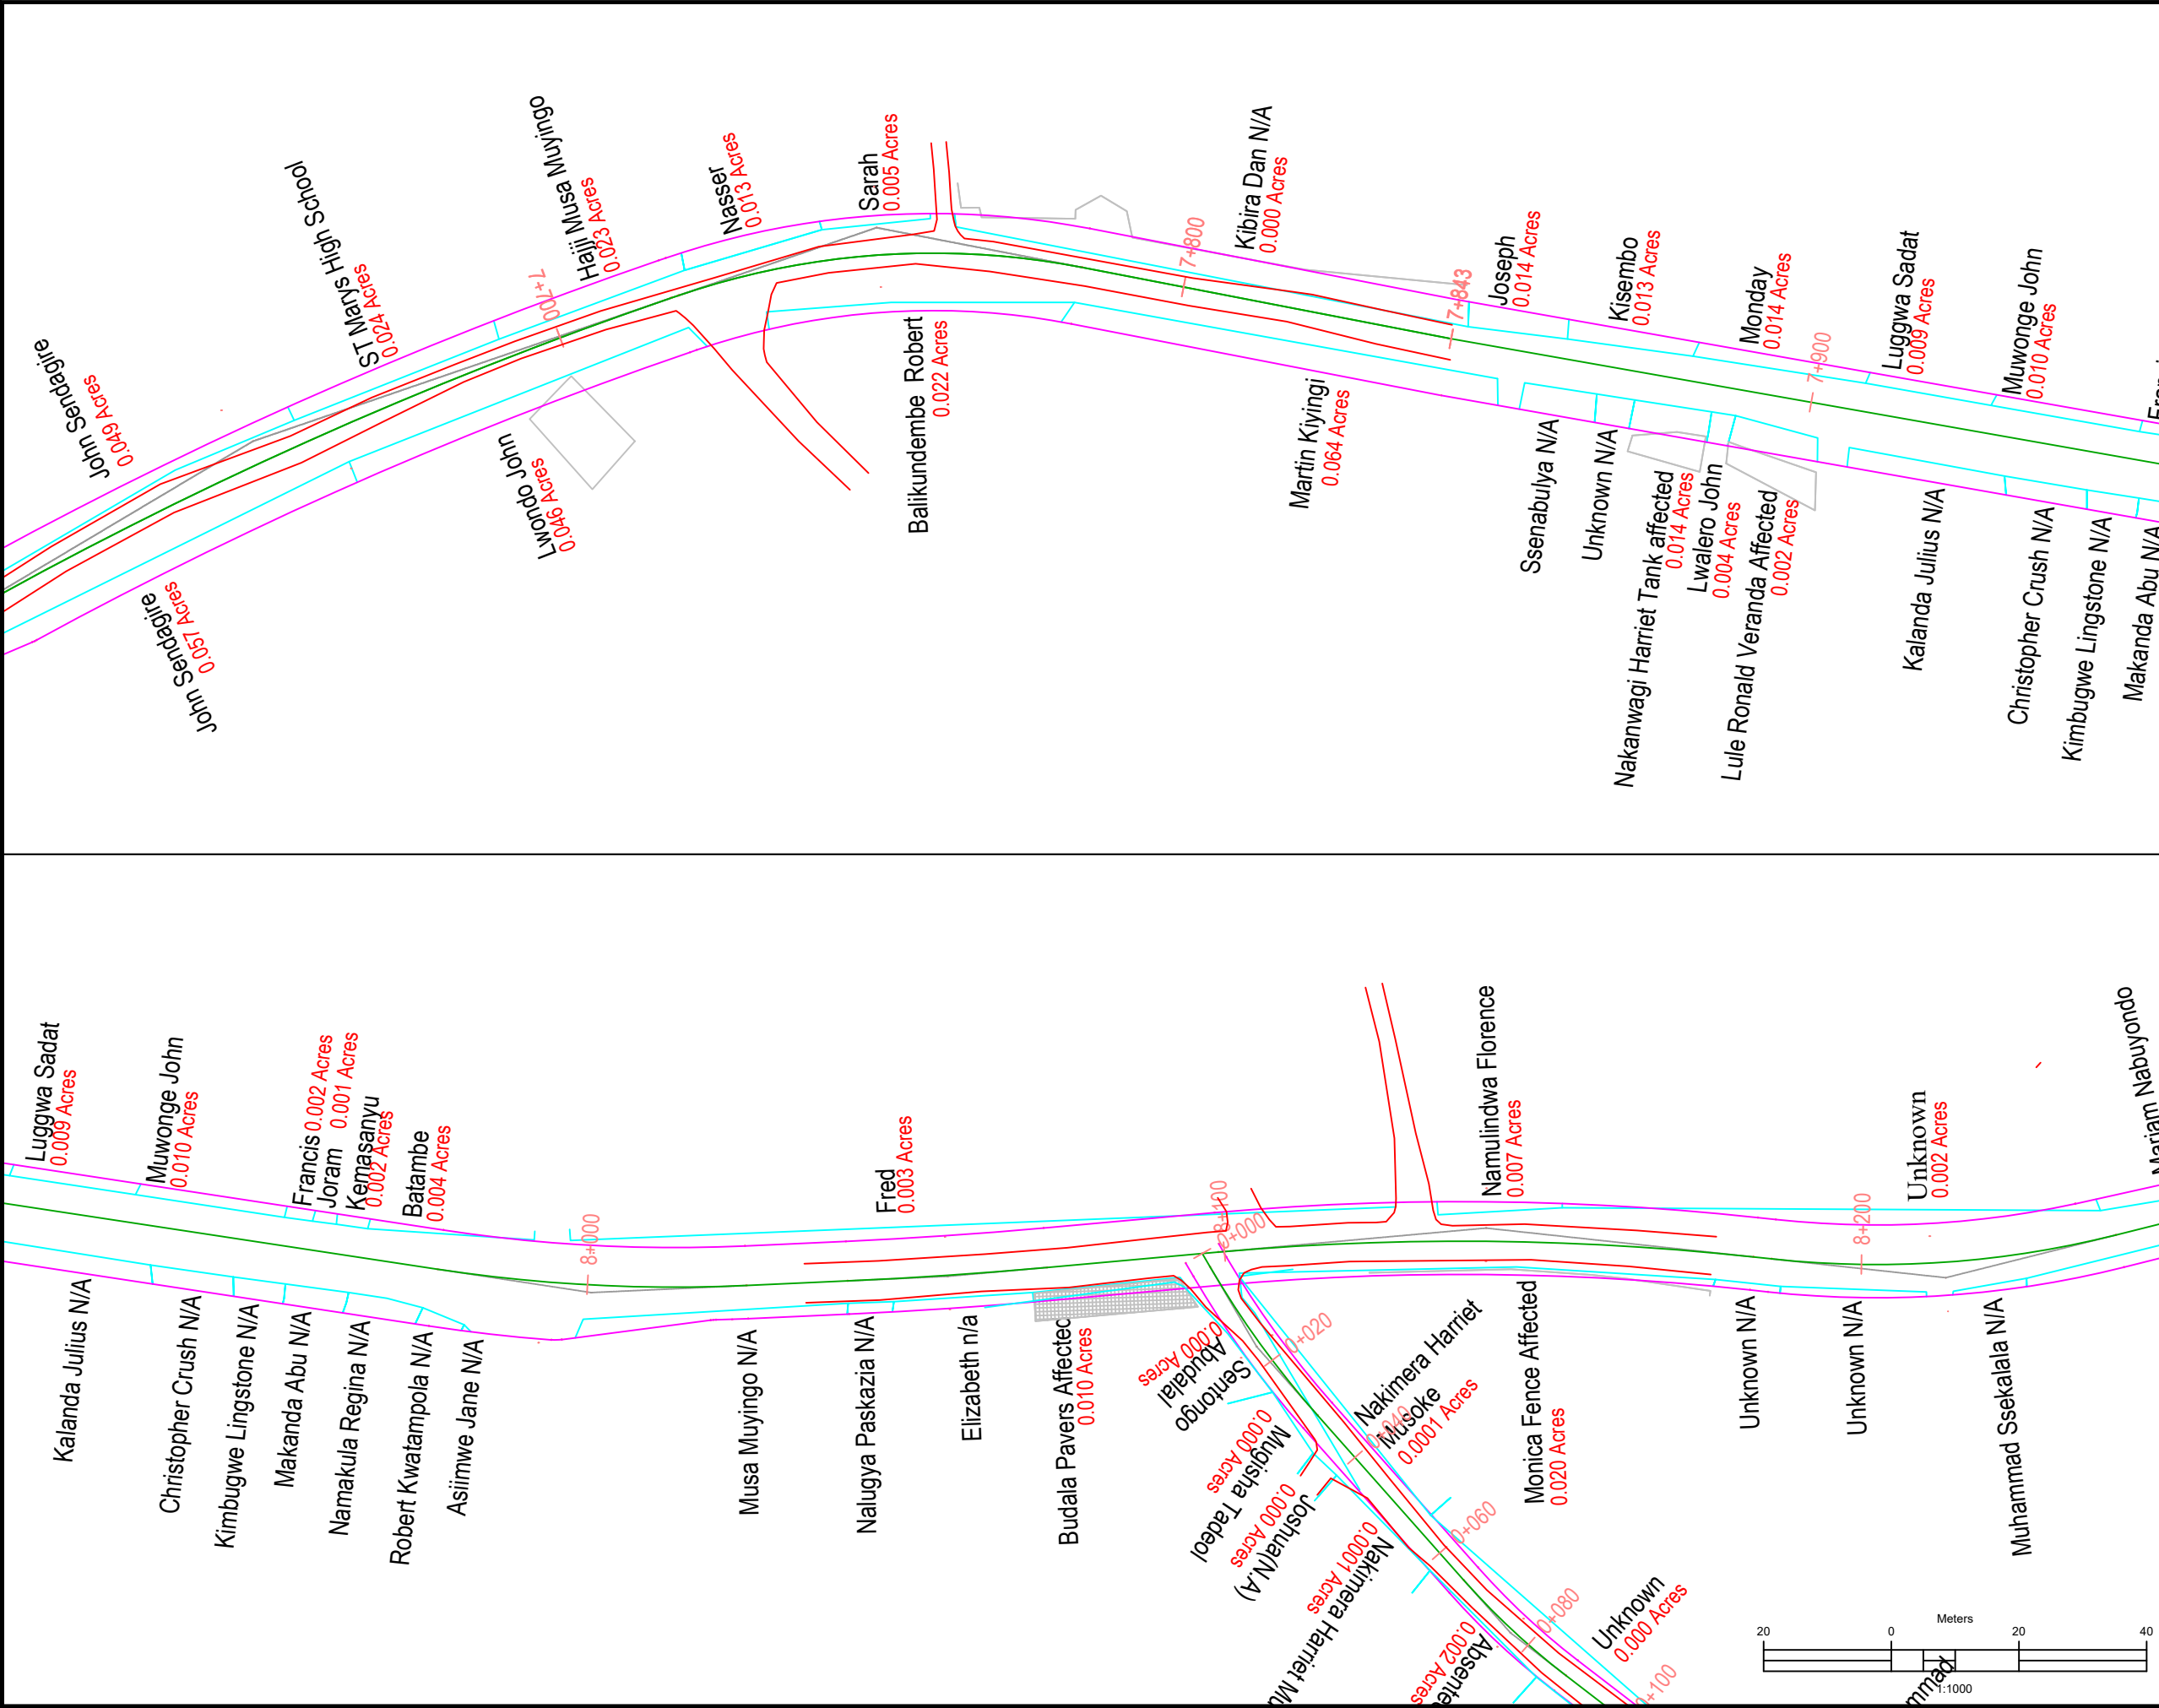

AMENDMENTS		
No	Date	Revision

- NOTES**
1. This drawing shall be read in conjunction with all other relevant documentation.
 2. Do not scale from this drawing. Use only printed dimensions.
 3. Unless defined otherwise, all dimensions are in millimeters and all chainages, levels and coordinates are in meters.
 4. This drawing is to be used only for the purpose of issue that it was issued for and is subject to amendment.

LEGEND

- Permanent Structure
- Temporary Structure
- Extent of the Road
- Plot Boundaries
- Road Centerline
- Existing Road
- Wall fence
- Tree
- Electric Pole
- Camera

Funder: THE WORLD BANK

Client: MINISTRY OF KAMPALA CAPITAL CITY AND METROPOLITAN AFFAIRS

AFD AGENCE FRANÇAISE DE DEVELOPPEMENT

Project:

CONSULTANCY SERVICES TO REVIEW AND UPDATE EXISTING FEASIBILITY STUDIES AND ENGINEERING DESIGNS, ESIA, RAP, PREPARATION OF TENDER DOCUMENTS AND ToRs FOR THE CONSTRUCTION SUPERVISION OF BATCH ONE (01) ROAD INFRASTRUCTURE SUB-PROJECTS UNDER GKMA-UDP

Consultant: NATIONAL ENGINEERING SERVICES PAKISTAN (PVT) LIMITED - (NESPAK), Highways and Transportation Engineering Division, NESPAK HOUSE, 1-C, Block-N, Modle Town Extension, Lahore - 54700 Pakistan

IN JOINT VENTURE WITH: AIR WATER EARTH (AWE) LIMITED Civil, Environmental Engineers & Project Management Consultants "Plan Innovate Deliver" M1, 27 Binayomba Road, Bugolobi P.O Box 22428, Kampala Office Tel: +256-41-4268466 Mobsiles: +256-772377172 +256-757528244 Email: mail@awe-engineers.com Web: www.awe-engineers.com


Drawing Title:

SSEGUKU-NALUMUNYE-KYENGERA PAPS-LOCATION-MAP

Scale: Vertical Scale: 1:500 Horizontal Scale: 1:1000	Surveyed by: MM.Others
Date: AUGUST/2021	Supervised: Eria.K
	Checked: Eng.D.A
	Approved: Eng.G.O

WAKISO DISTRICT

Drg No: MKCC&MA/SRVS/2022-2023/00003-WD-001-GN/F/00

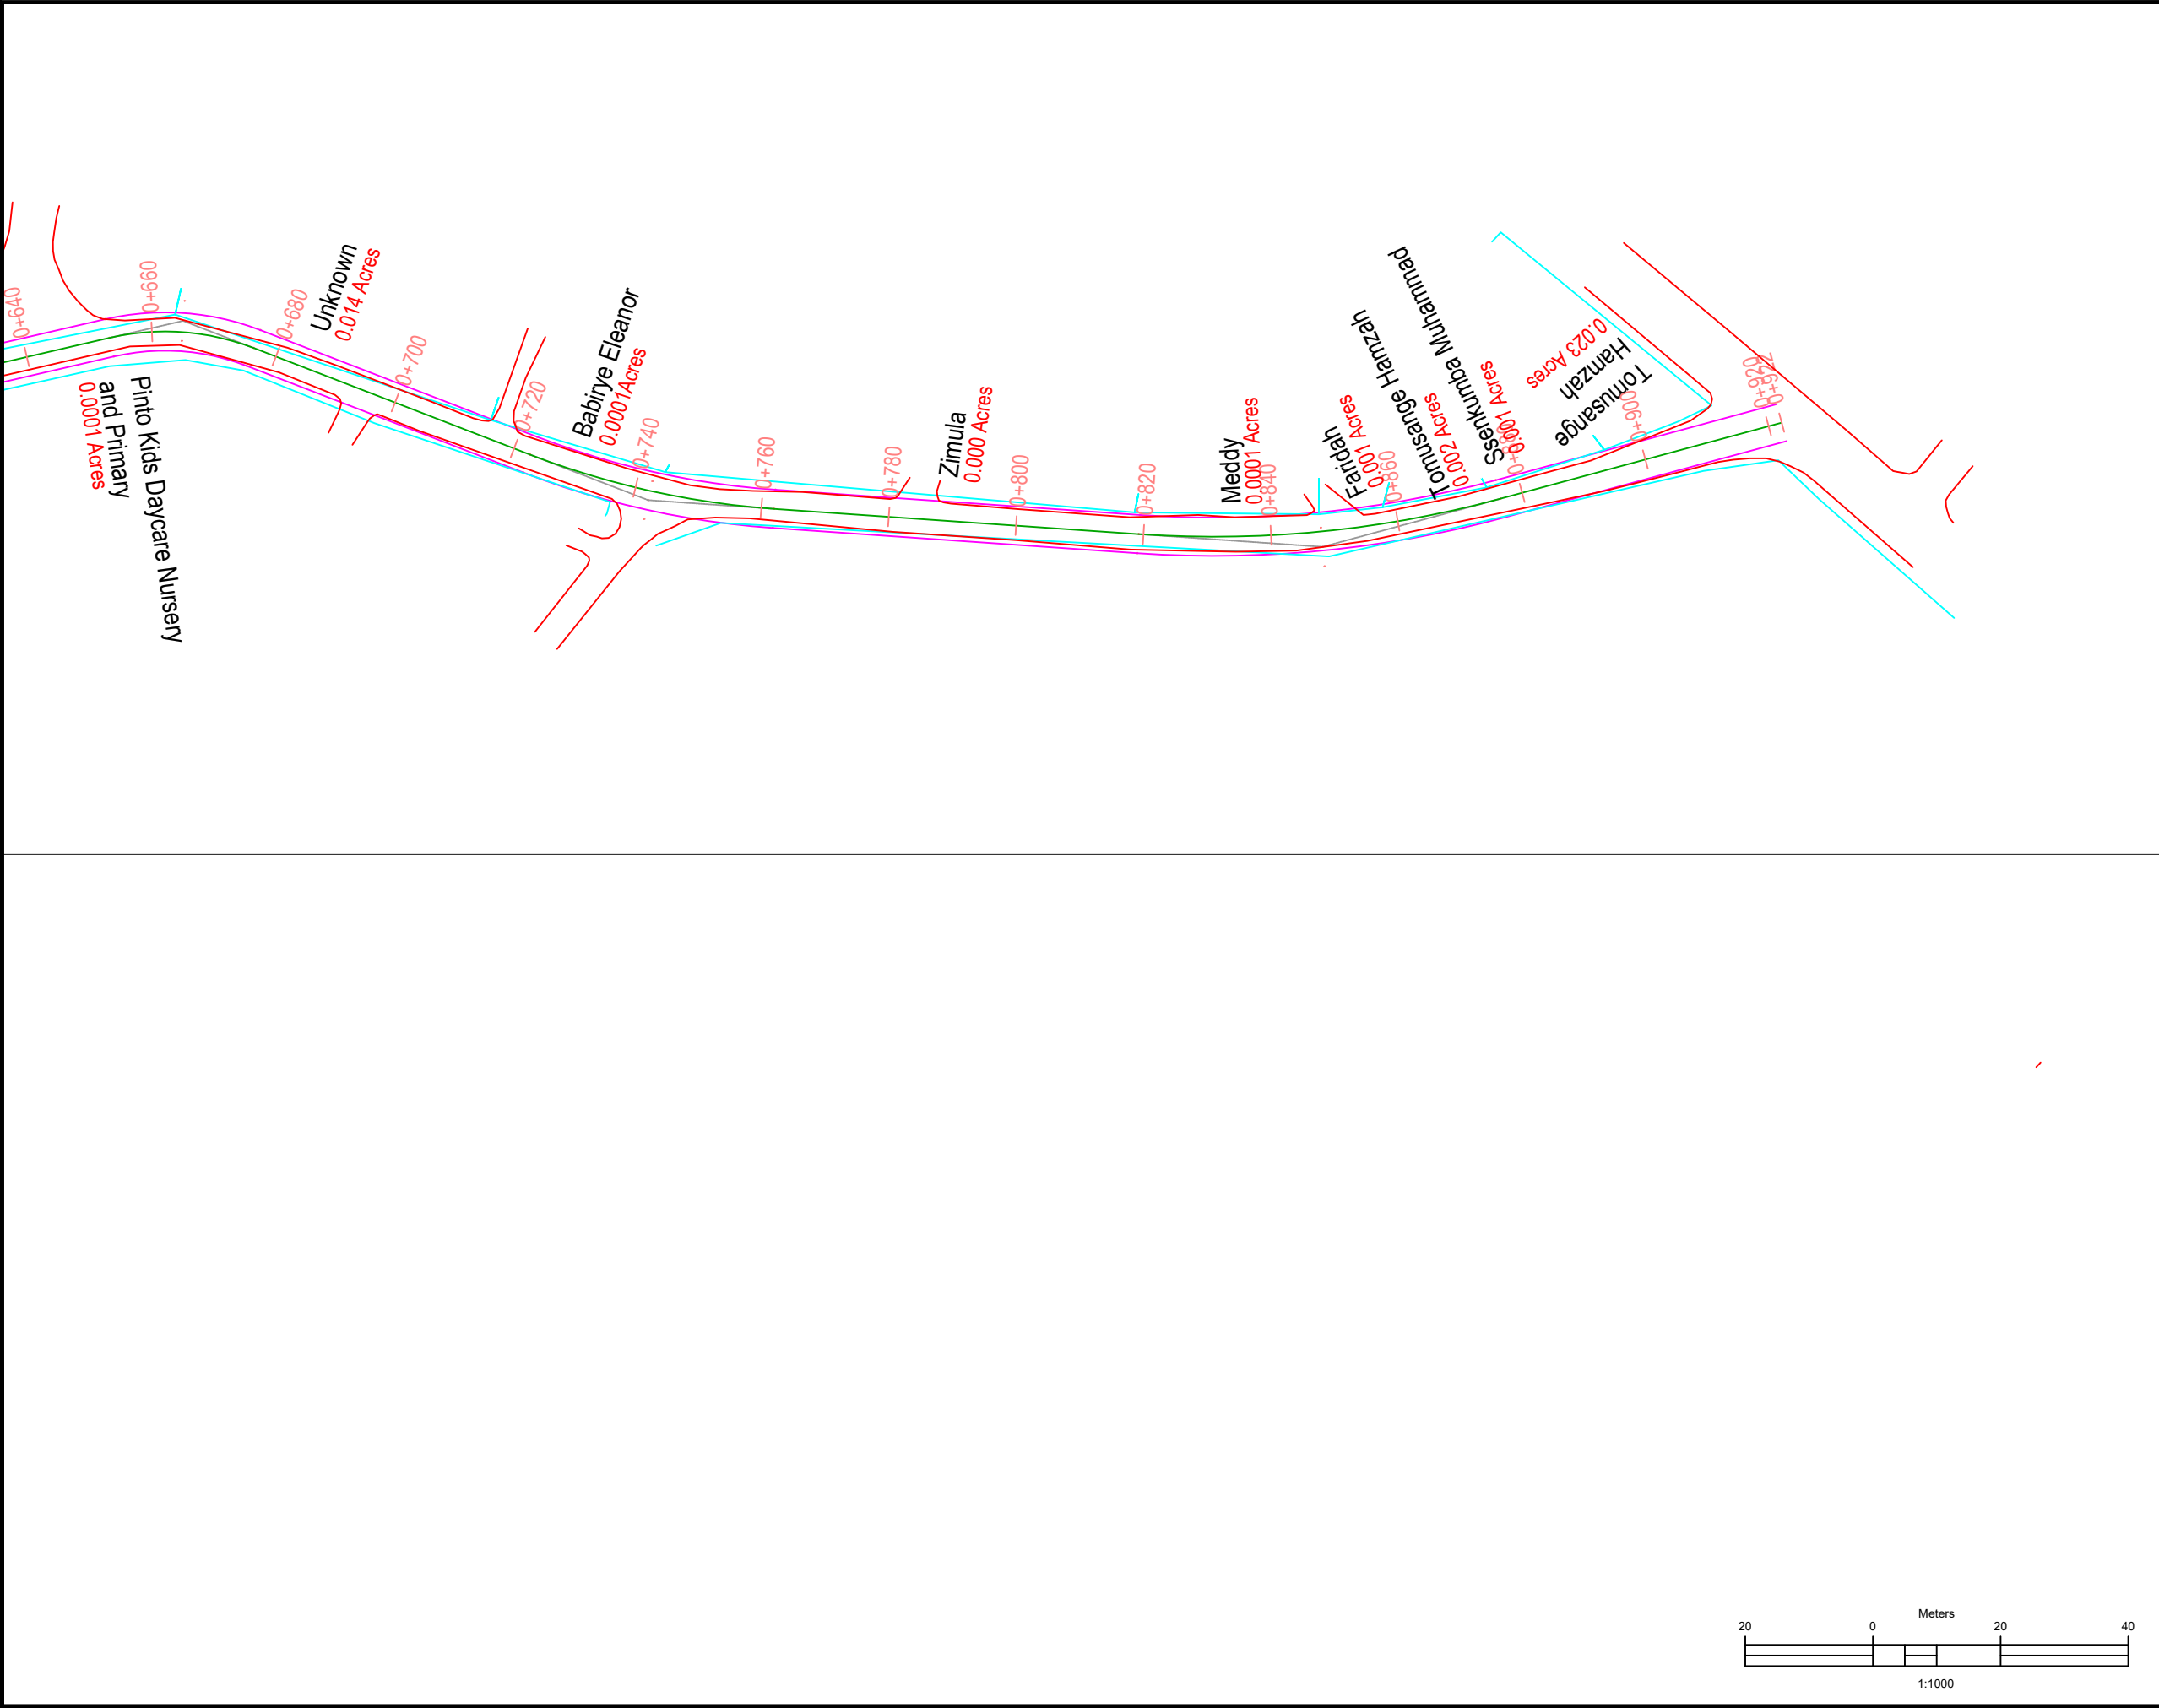

AMENDMENTS		
No	Date	Revision

- NOTES**
1. This drawing shall be read in conjunction with all other relevant documentation.
 2. Do not scale from this drawing. Use only printed dimensions.
 3. Unless defined otherwise, all dimensions are in millimeters and all chainages, levels and coordinates are in meters.
 4. This drawing is to be used only for the purpose of issue that it was issued for and is subject to amendment.

LEGEND	
	Permanent Structure
	Temporary Structure
	Extent of the Road
	Plot Boundaries
	Road Centerline
	Existing Road
	Wall fence
	Tree
	Electric Pole
	Camera

Funder:

Client:

MINISTRY OF KAMPALA
CAPITAL CITY AND
METROPOLITAN AFFAIRS

Project:

CONSULTANCY SERVICES TO REVIEW AND UPDATE EXISTING FEASIBILITY STUDIES AND ENGINEERING DESIGNS, ESIA, RAP, PREPARATION OF TENDER DOCUMENTS AND ToRs FOR THE CONSTRUCTION SUPERVISION OF BATCH ONE (01) ROAD INFRASTRUCTURE SUB-PROJECTS UNDER GKMA-UDP


Consultant:

NATIONAL ENGINEERING SERVICES PAKISTAN (PVT) LIMITED - (NESPAC),
Highways and Transportation Engineering Division,
NESPAC HOUSE, 1-C, Block-N,
Model Town Extension,
Lahore - 54700 Pakistan

IN JOINT VENTURE WITH:

AIR WATER EARTH (AWE) LIMITED
Civil, Environmental Engineers & Project Management Consultants
"Plan Innovate Deliver"
M1, 27 Binayomba Road, Bugolobi
P.O Box 22428, Kampala
Office Tel: +256-41-4268466
Mobiles: +256-772377172 +256-757528244
Email: mail@awe-engineers.com
Web: www.awe-engineers.com

Drawing Title:		
SSEGUKU-NALUMUNYE-KYENGERA PAPS-LOCATION-MAP		
Scale: Vertical Scale: 1:500 Horizontal Scale: 1:1000	Surveyed by: MM.Others	
Date: AUGUST/2021	Supervised: Eria.K	
	Checked: Eng.D.A	
	Approved: Eng.G.O	
WAKISO DISTRICT		
Drg No: MKCC&MA/SRVS/2022-2023/00003-WD-001-GN/F/00		

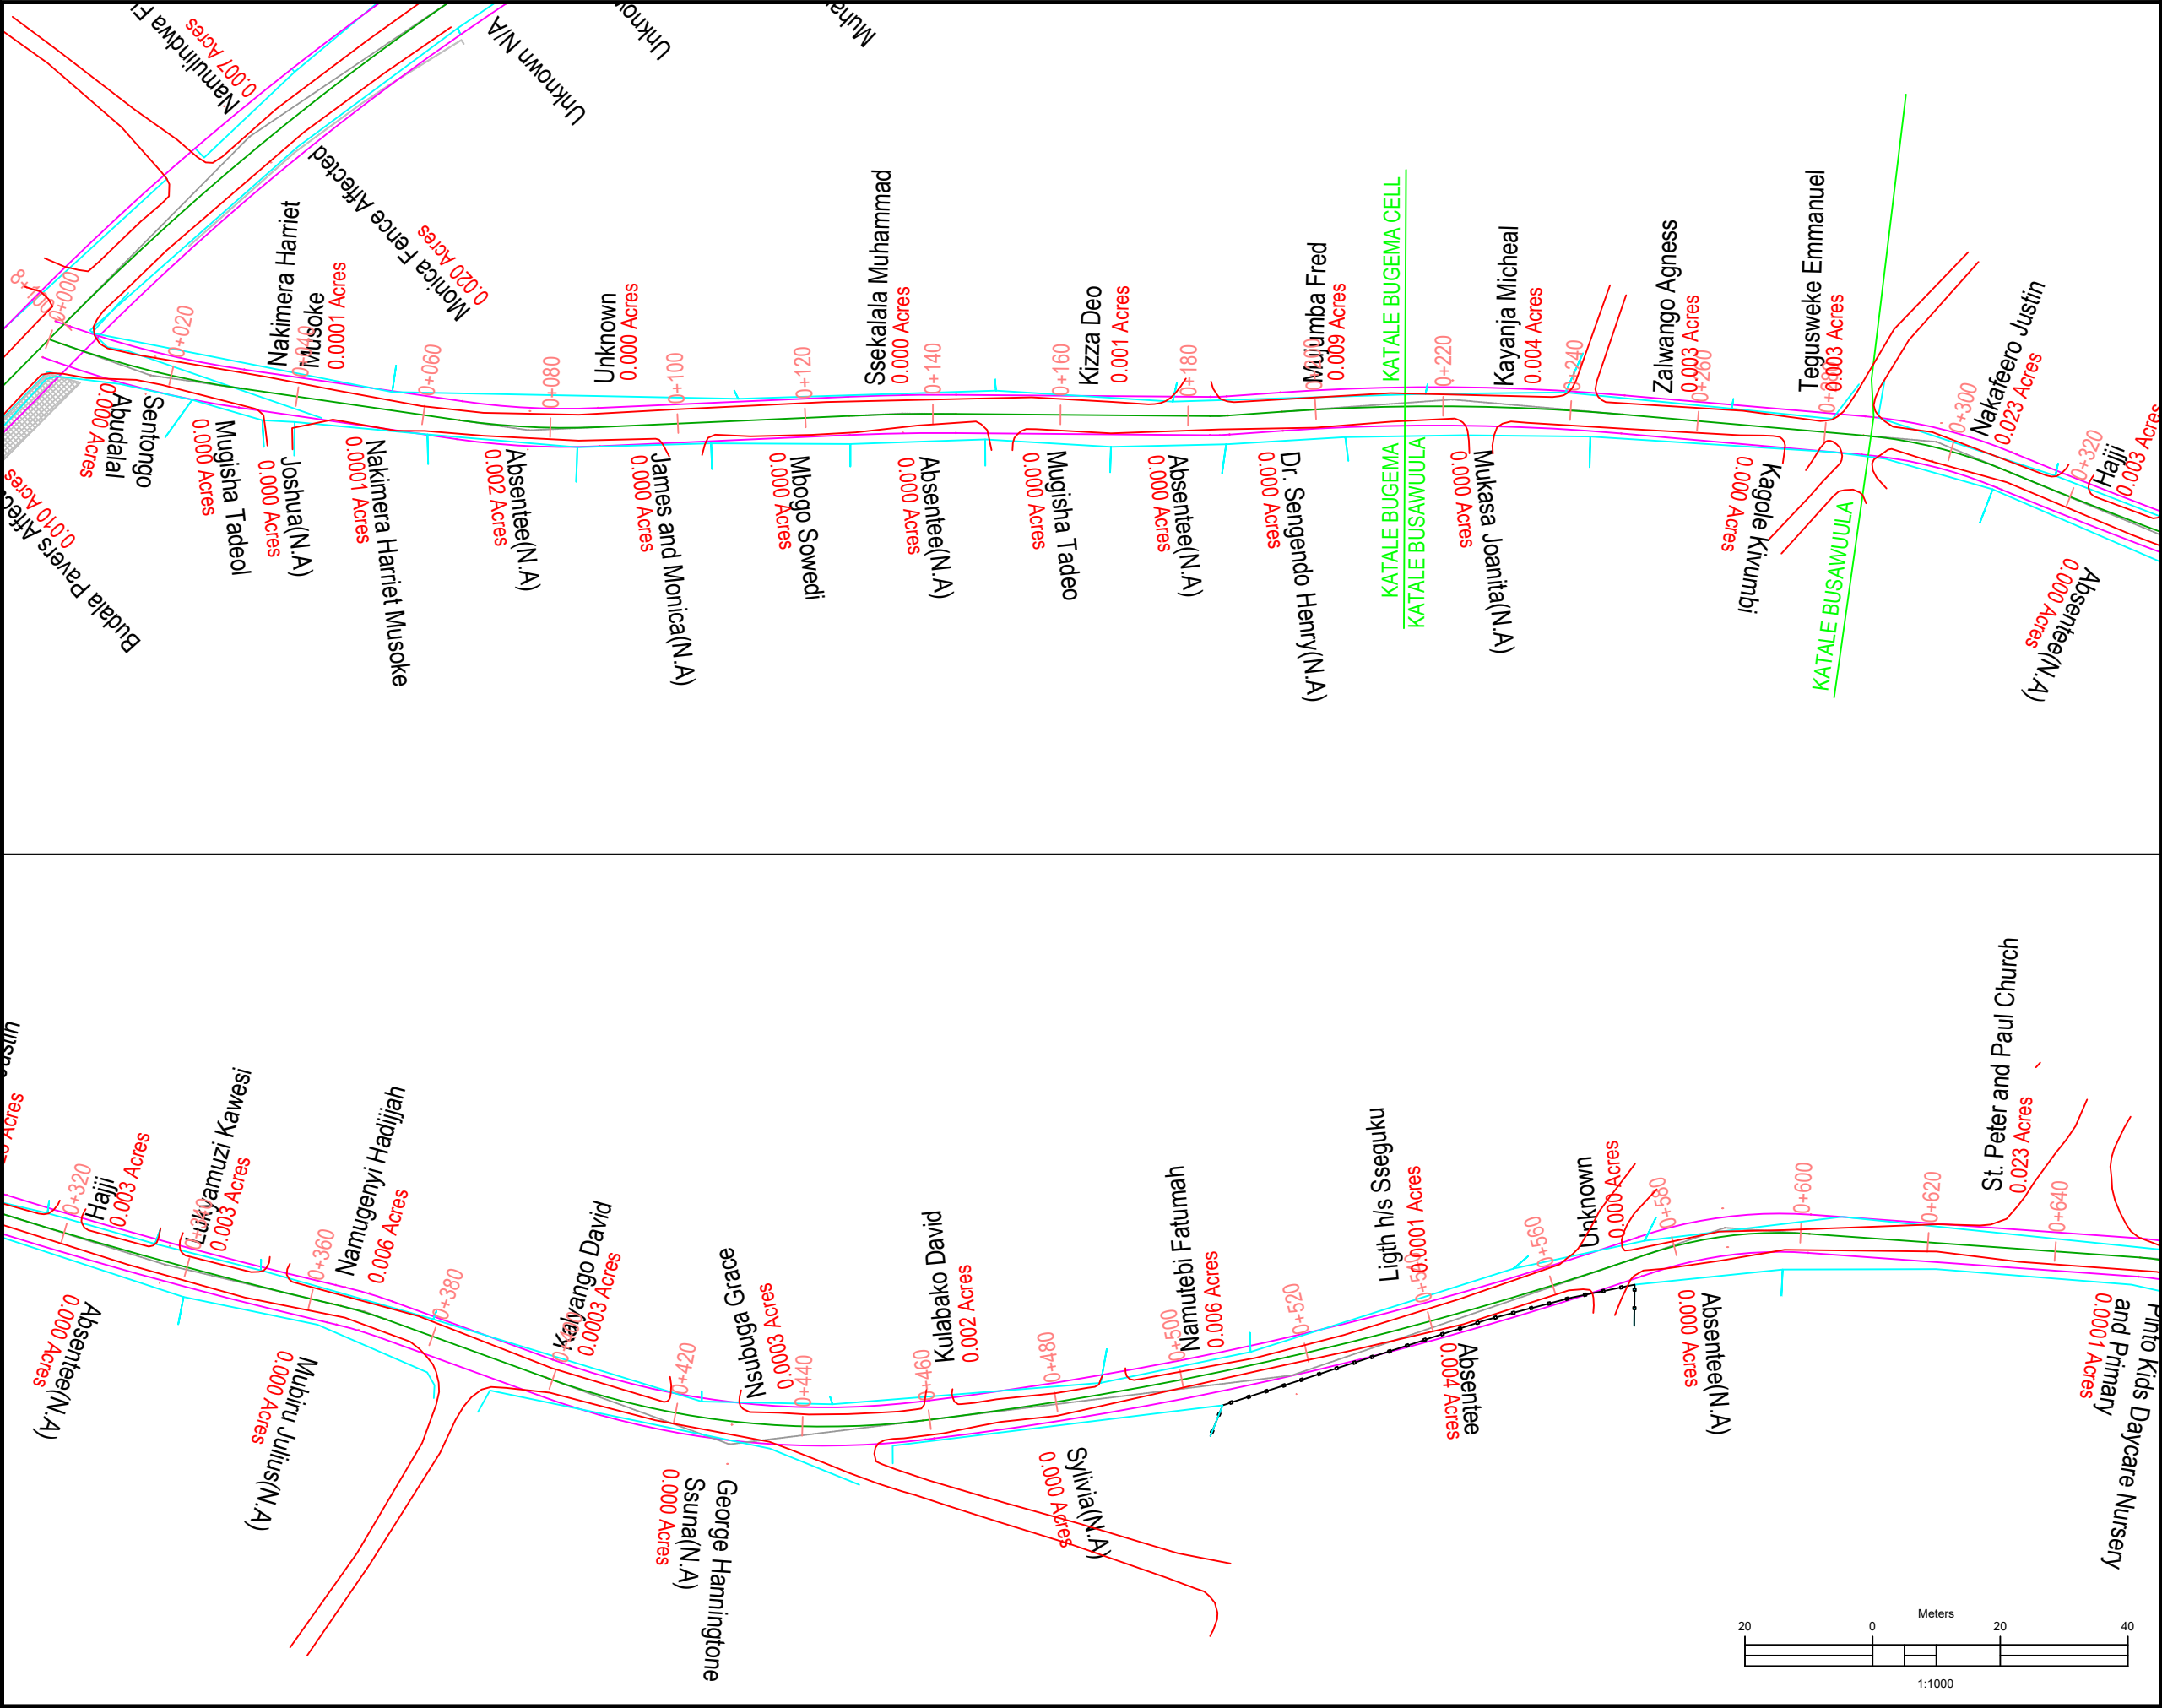

AMENDMENTS		
No	Date	Revision

- NOTES**
1. This drawing shall be read in conjunction with all other relevant documentation.
 2. Do not scale from this drawing. Use only printed dimensions.
 3. Unless defined otherwise, all dimensions are in millimeters and all chainages, levels and coordinates are in meters.
 4. This drawing is to be used only for the purpose of issue that it was issued for and is subject to amendment.

LEGEND	
	Permanent Structure
	Temporary Structure
	Extent of the Road
	Plot Boundaries
	Road Centerline
	Existing Road
	Wall fence
	Tree
	Electric Pole
	Camera

Funder:



THE WORLD BANK

Client:



MINISTRY OF KAMPALA
CAPITAL CITY AND
METROPOLITAN AFFAIRS

Project:

CONSULTANCY SERVICES TO REVIEW AND UPDATE EXISTING FEASIBILITY STUDIES AND ENGINEERING DESIGNS, ESIA, RAP, PREPARATION OF TENDER DOCUMENTS AND ToRs FOR THE CONSTRUCTION SUPERVISION OF BATCH ONE (01) ROAD INFRASTRUCTURE SUB-PROJECTS UNDER GKMA-UDP

Consultant:



NATIONAL ENGINEERING SERVICES PAKISTAN (PVT) LIMITED - (NESPAK),
Highways and Transportation Engineering Division,
NESPAK HOUSE, 1-C, Block-N,
Modle Town Extension,
Lahore - 54700 Pakistan

IN JOINT VENTURE WITH:



AIR WATER EARTH (AWE) LIMITED
Civil, Environmental Engineers & Project Management
Consultants
"Plan Innovate Deliver"
M1, 27 Binayomba Road, Bugolobi
P.O Box 22428, Kampala
Office Tel: +256-41-628468
Mobiles: +256-77237172 +256-757528244
Email: mail@awe-engineers.com
Web: www.awe-engineers.com

Drawing Title:	
SSEGUKU-NALUMUNYE-KYENGERA PAPS-LOCATION-MAP	
Scale: Vertical Scale: 1:500 Horizontal Scale: 1:1000	Surveyed by: MM.Others Supervised: Eria.K Checked: Eng.D.A Approved: Eng.G.O
Date: AUGUST/2021	
WAKISO DISTRICT	
Drg No: MKCC&MA/SRVS/2022-2023/00003-WD-001-GN/F/00	